LAKE ROAD SUBDIVISION NO. 2

BEING A RE-SUBDIVISION OF BLOCK D IN LAKE ROAD SUBDIVISION OF PART OF ORIGINAL SHEFFIELD
TOWNSHIP LOT NO. 38 AS RECORDED IN PLAT VOLUME ____, PAGE ___ OF THE LORAIN COUNTY RECORDS
CITY OF SHEFFIELD LAKE, COUNTY OF LORAIN, STATE OF OHIO

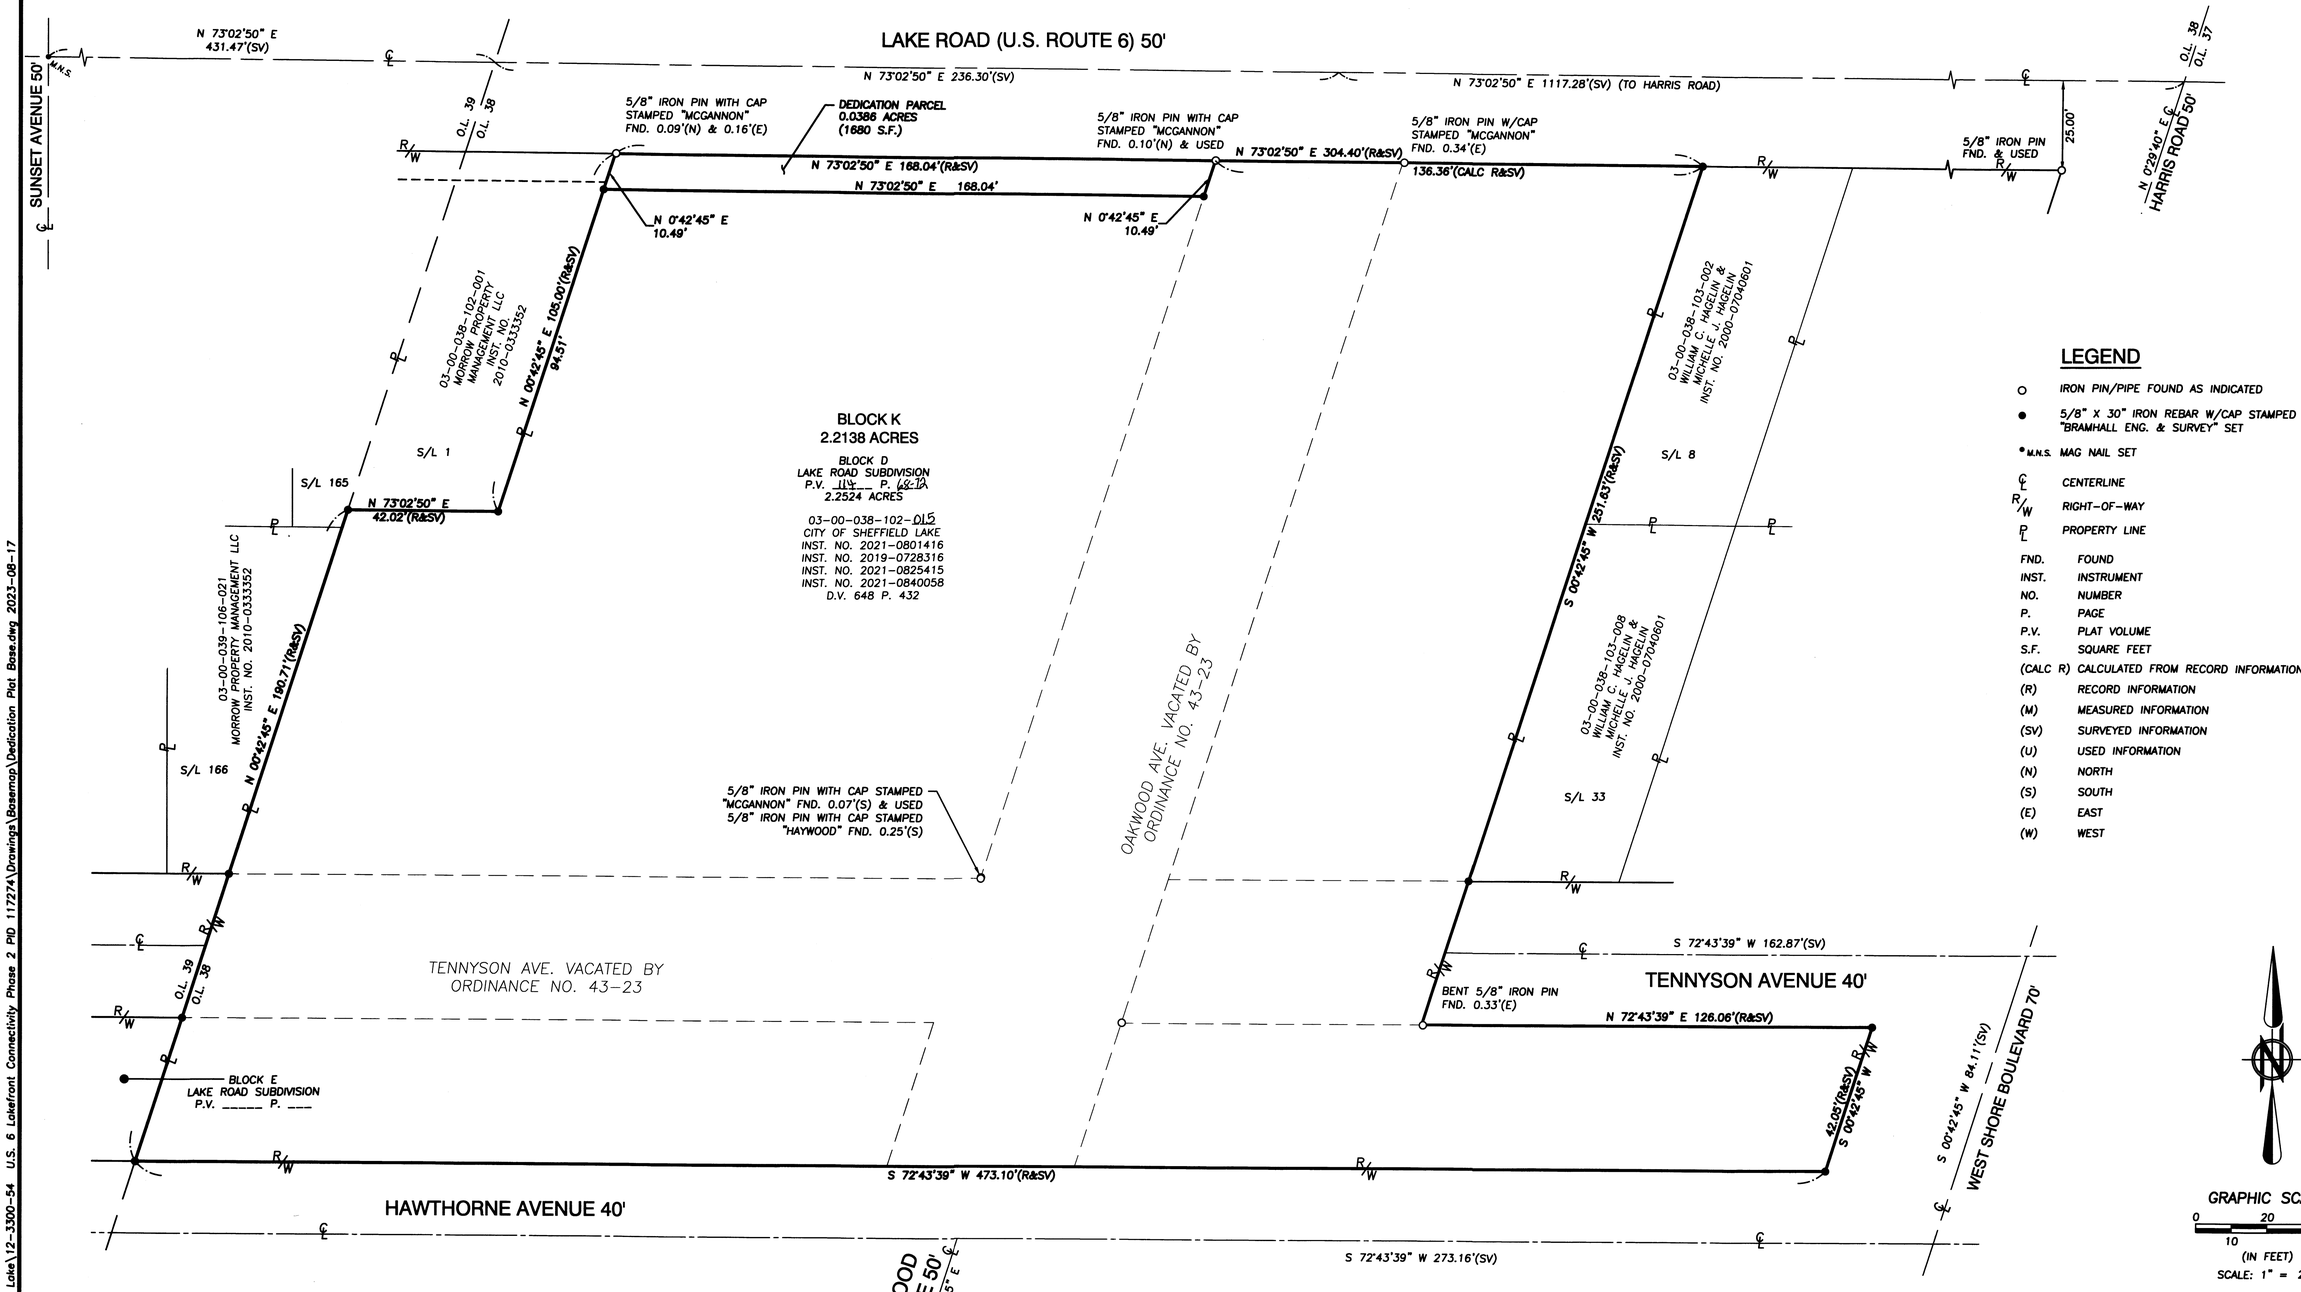

LEGEND

○	IRON PIN/PIPE FOUND AS INDICATED
●	5/8" X 30" IRON REBAR W/CAP STAMPED "BRAMHALL ENG. & SURVEY" SET
M.N.S.	MAG NAIL SET
℄	CENTERLINE
R/W	RIGHT-OF-WAY
P.L.	PROPERTY LINE
FND.	FOUND
INST.	INSTRUMENT
NO.	NUMBER
P.	PAGE
P.V.	PLAT VOLUME
S.F.	SQUARE FEET
(CALC R)	CALCULATED FROM RECORD INFORMATION
(R)	RECORD INFORMATION
(M)	MEASURED INFORMATION
(SV)	SURVEYED INFORMATION
(U)	USED INFORMATION
(N)	NORTH
(S)	SOUTH
(E)	EAST
(W)	WEST

GRAPHIC SCALE
0 20 10 40
(IN FEET)
SCALE: 1" = 20'

REVISION	DATE:	BY:	DESCRIPTION:
	09-27-2023	AMK	ISSUE TO COUNTY FOR REVIEW
	10-09-2023	AMK	ISSUE TO CLIENT
	11-27-2023	AMK	ISSUE TO CLIENT

BASIS OF BEARINGS:
BEARINGS ARE BASED ON OHIO STATE PLANE, NORTH ZONE NAD83(2011) GRID NORTH.

AS SURVEYED IN MARCH TO JUNE OF 2023.

DRAWN BY: JLT
CHECKED BY: AMK

BRAMHALL
ENGINEERING AND SURVEYING COMPANY
801 MOORE ROAD AVON, OHIO 44011
(440) 934 - 7878 (440) 934 - 7879 FAX

SHEET 2 OF 2
JOB NO. 12-3300-54

J:\123300-Sheffield Lake\12-3300-54 U.S. 6 Lakefront Connectivity Phase 2 PID 117274\Drawings\Basemap\Dedication Plat Base.dwg 2023-08-17