3

#132732

VOL 11 83 (545)

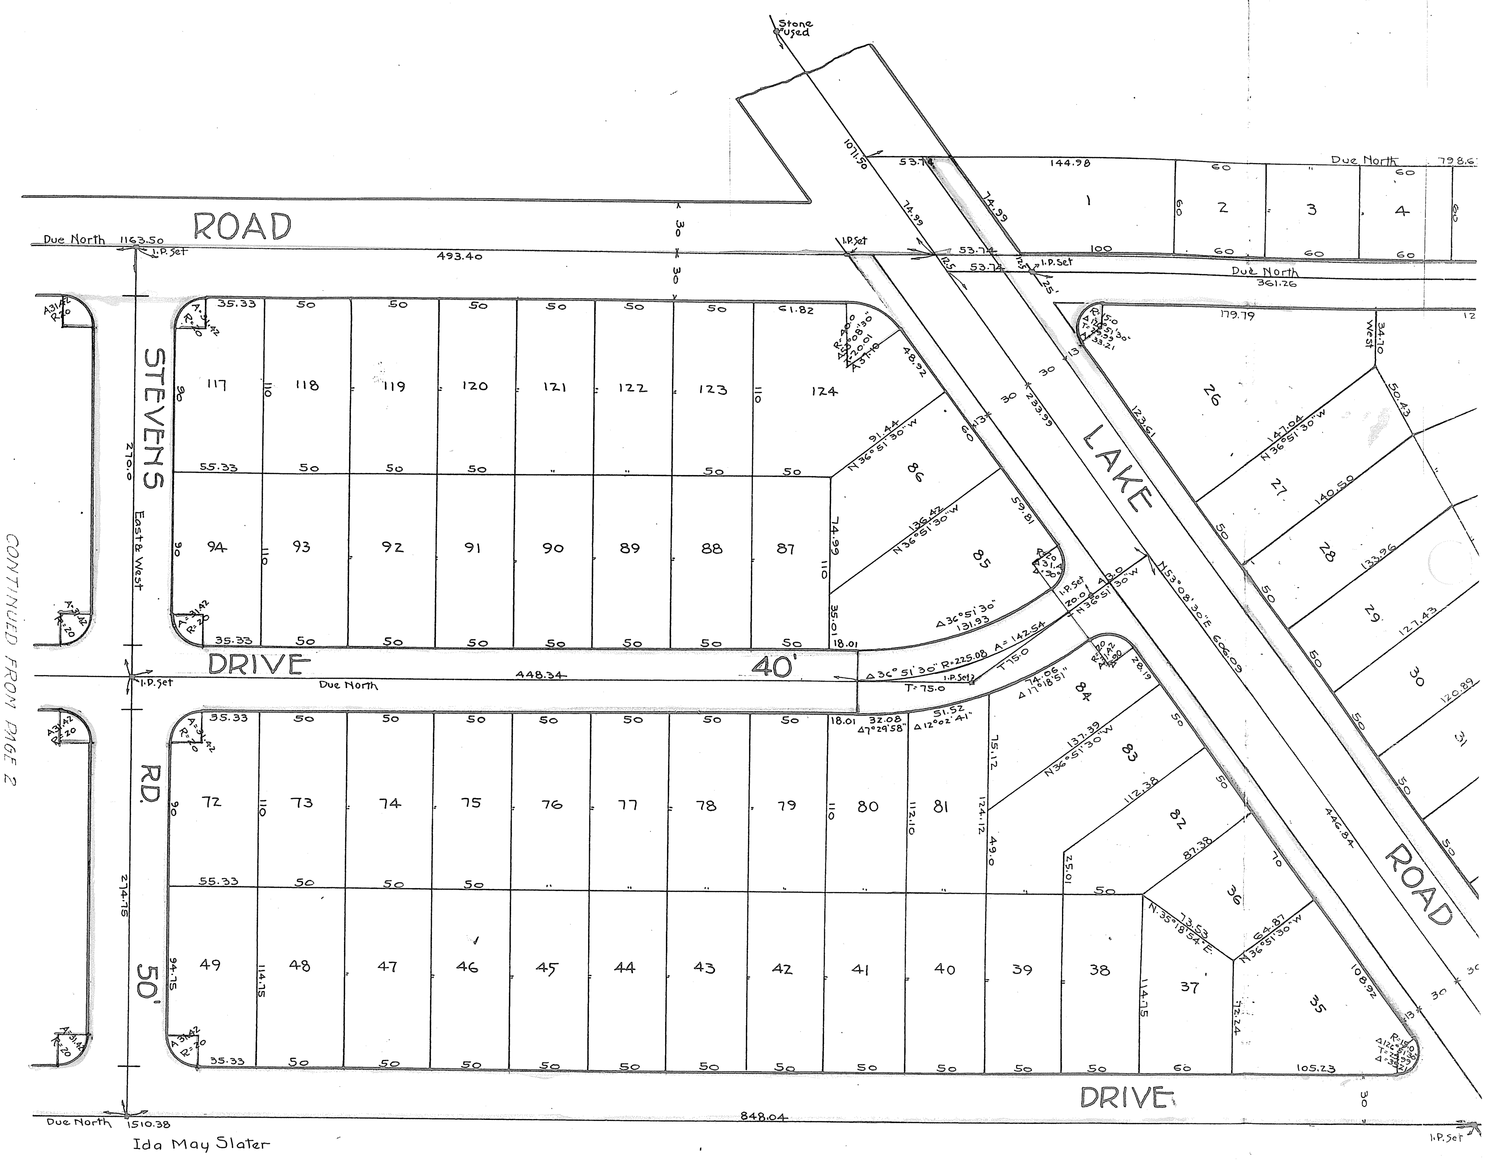

CONTINUED FROM PAGE 2

GRAND VIEW REALTY CO'S SUBDIVISION

Being a part of Original Lots Nos 11 and 21 TR. 2 and Lot No 1 TR. 3 BLACK RIVER TOWNSHIP LORAIN COUNTY OHIO.
Distances are given in feet and decimal parts thereof. Monuments are at all points indicated thus ▫ hereon. All of which we certify to be correct.

CLEVELAND-O. July 1921.

Scale 1" = 50'
Acreage TR. 2. O.L. 21 - 25 39 Ac
Acreage TR. 3. O.L. 1 - 1 29 Ac

The WM. H. EVERS ENGINEERING CO.
By F. W. Harlor Secy. (Seal)

I the undersigned owner of land shown on this plat do hereby accept this subdivision of the same and dedicate to public use the streets as shown hereon in the yellow shade.

Charles G. Brenner

State of Ohio } S.
Cuyahoga County } S. Before me a Notary Public in and for said county personally appeared the above named Chas. G. Brenner who acknowledged the signing of the above instrument as his free act and deed.

At CLEVELAND, O. this 24 day of May 1922.

Wm. H. Evers.
Notary Public. (Seal)

Approved by the Director of Public Service of Lorain, Ohio, acting as Plotting Commissioner.
This 6 day of June 1922.

L. A. Farrell
Director of Public Service.

The streets are sufficiently defined by monuments.

Chalmers C. Miller
City Engineer.
June 6-1922.

#132732.

Received for Record June 27, 1922
at 7 45 A.M.
Recorded July 28, 1922. in
Lorain County Record of Plats Volume 11 Pg 2 & 3.

Frank A. Irish.
Recorder.

Transfered June 26, 1922.
M. H. Welty.
Auditor.

VOL 11 83 (545)

http://www.aldinpdf.com
Created by TIFF To PDF trial version, to remove this mark, please register this software.

VOL-11 Pg 3 (346)

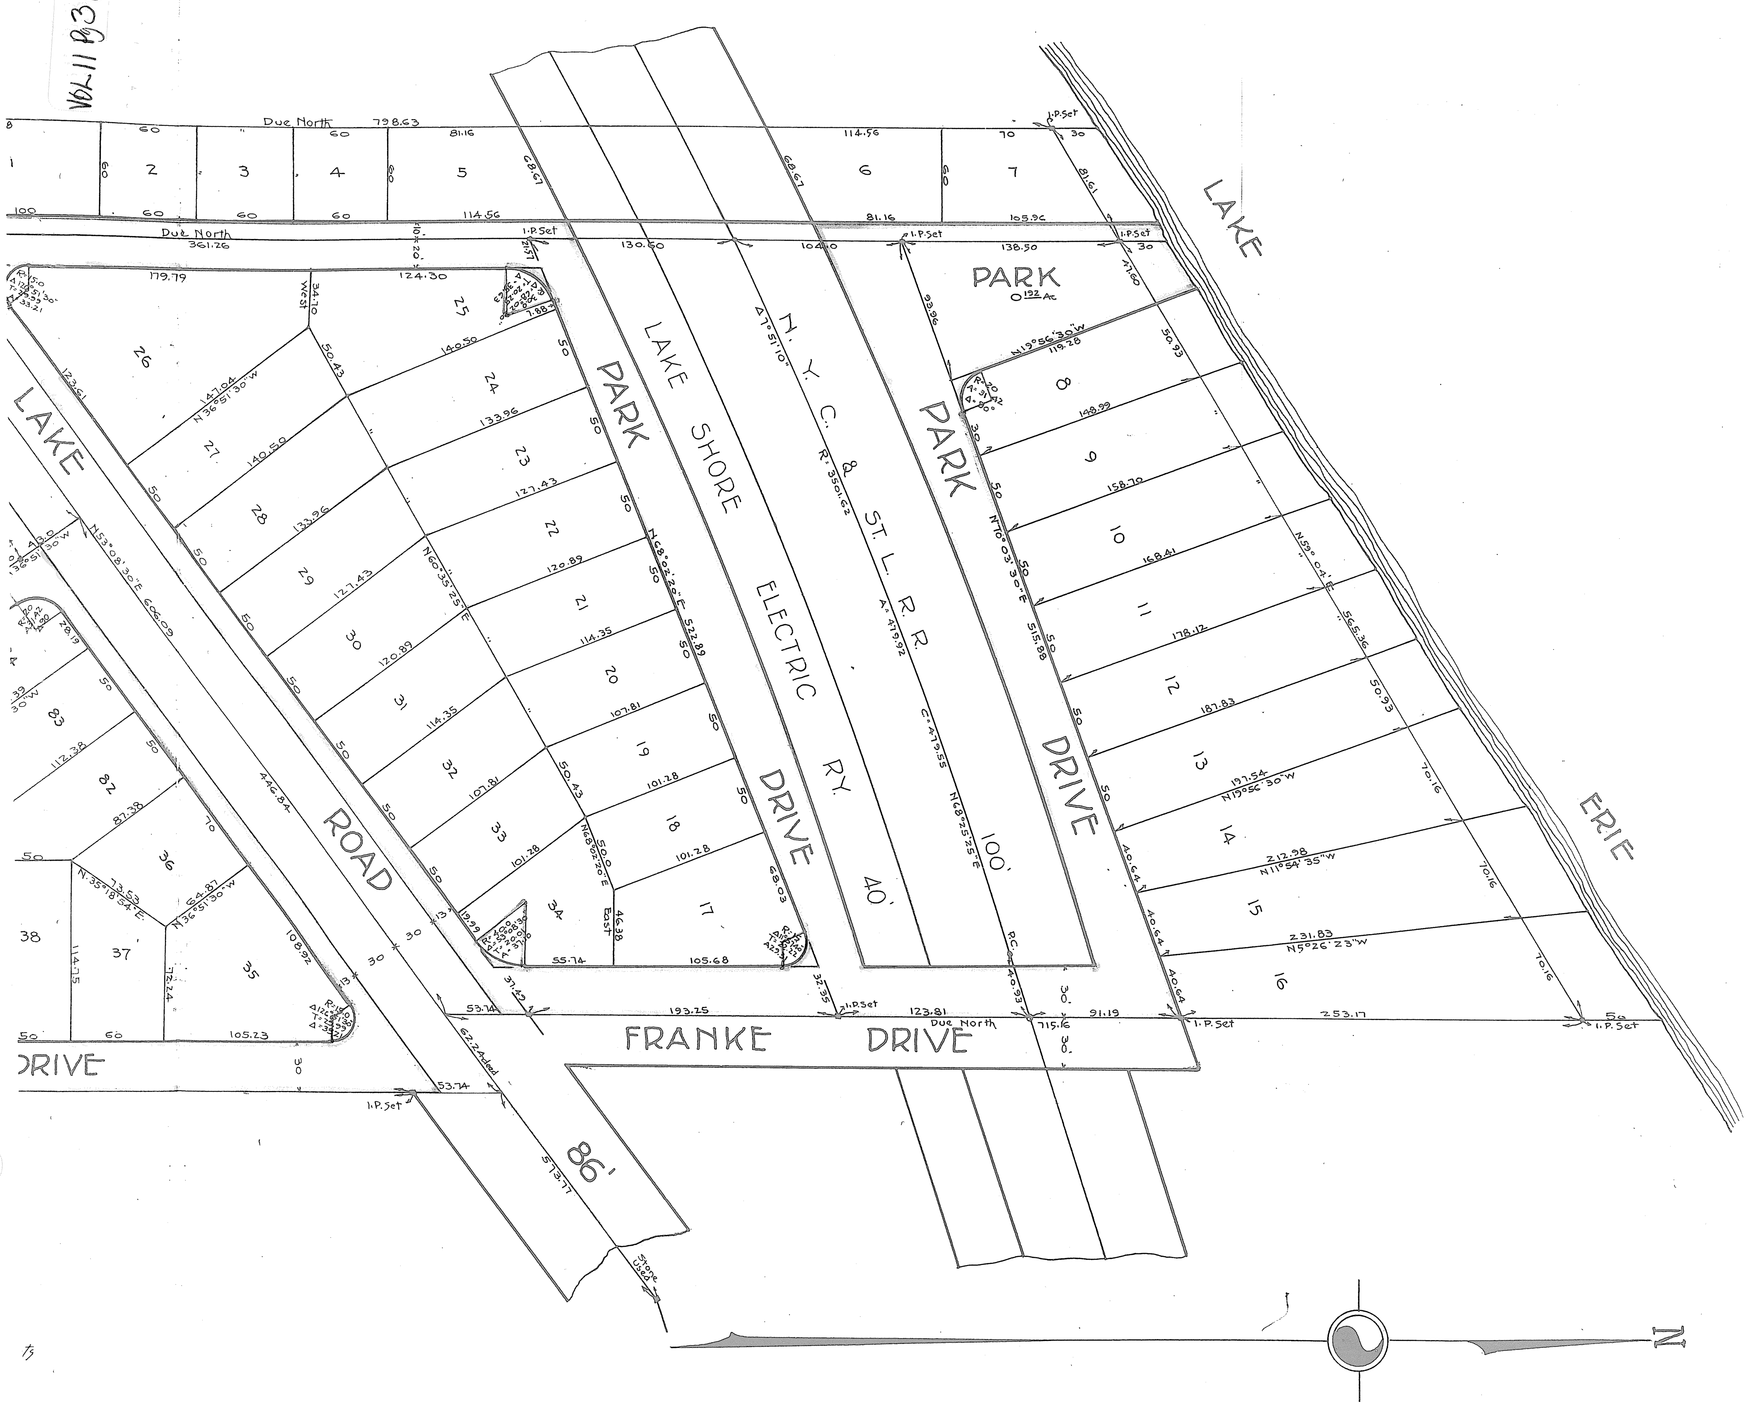

VOL-11 Pg 3 (346)