http://www.adultpdf.com
Created by TIFF To PDF trial version, to remove this mark, please register this software.

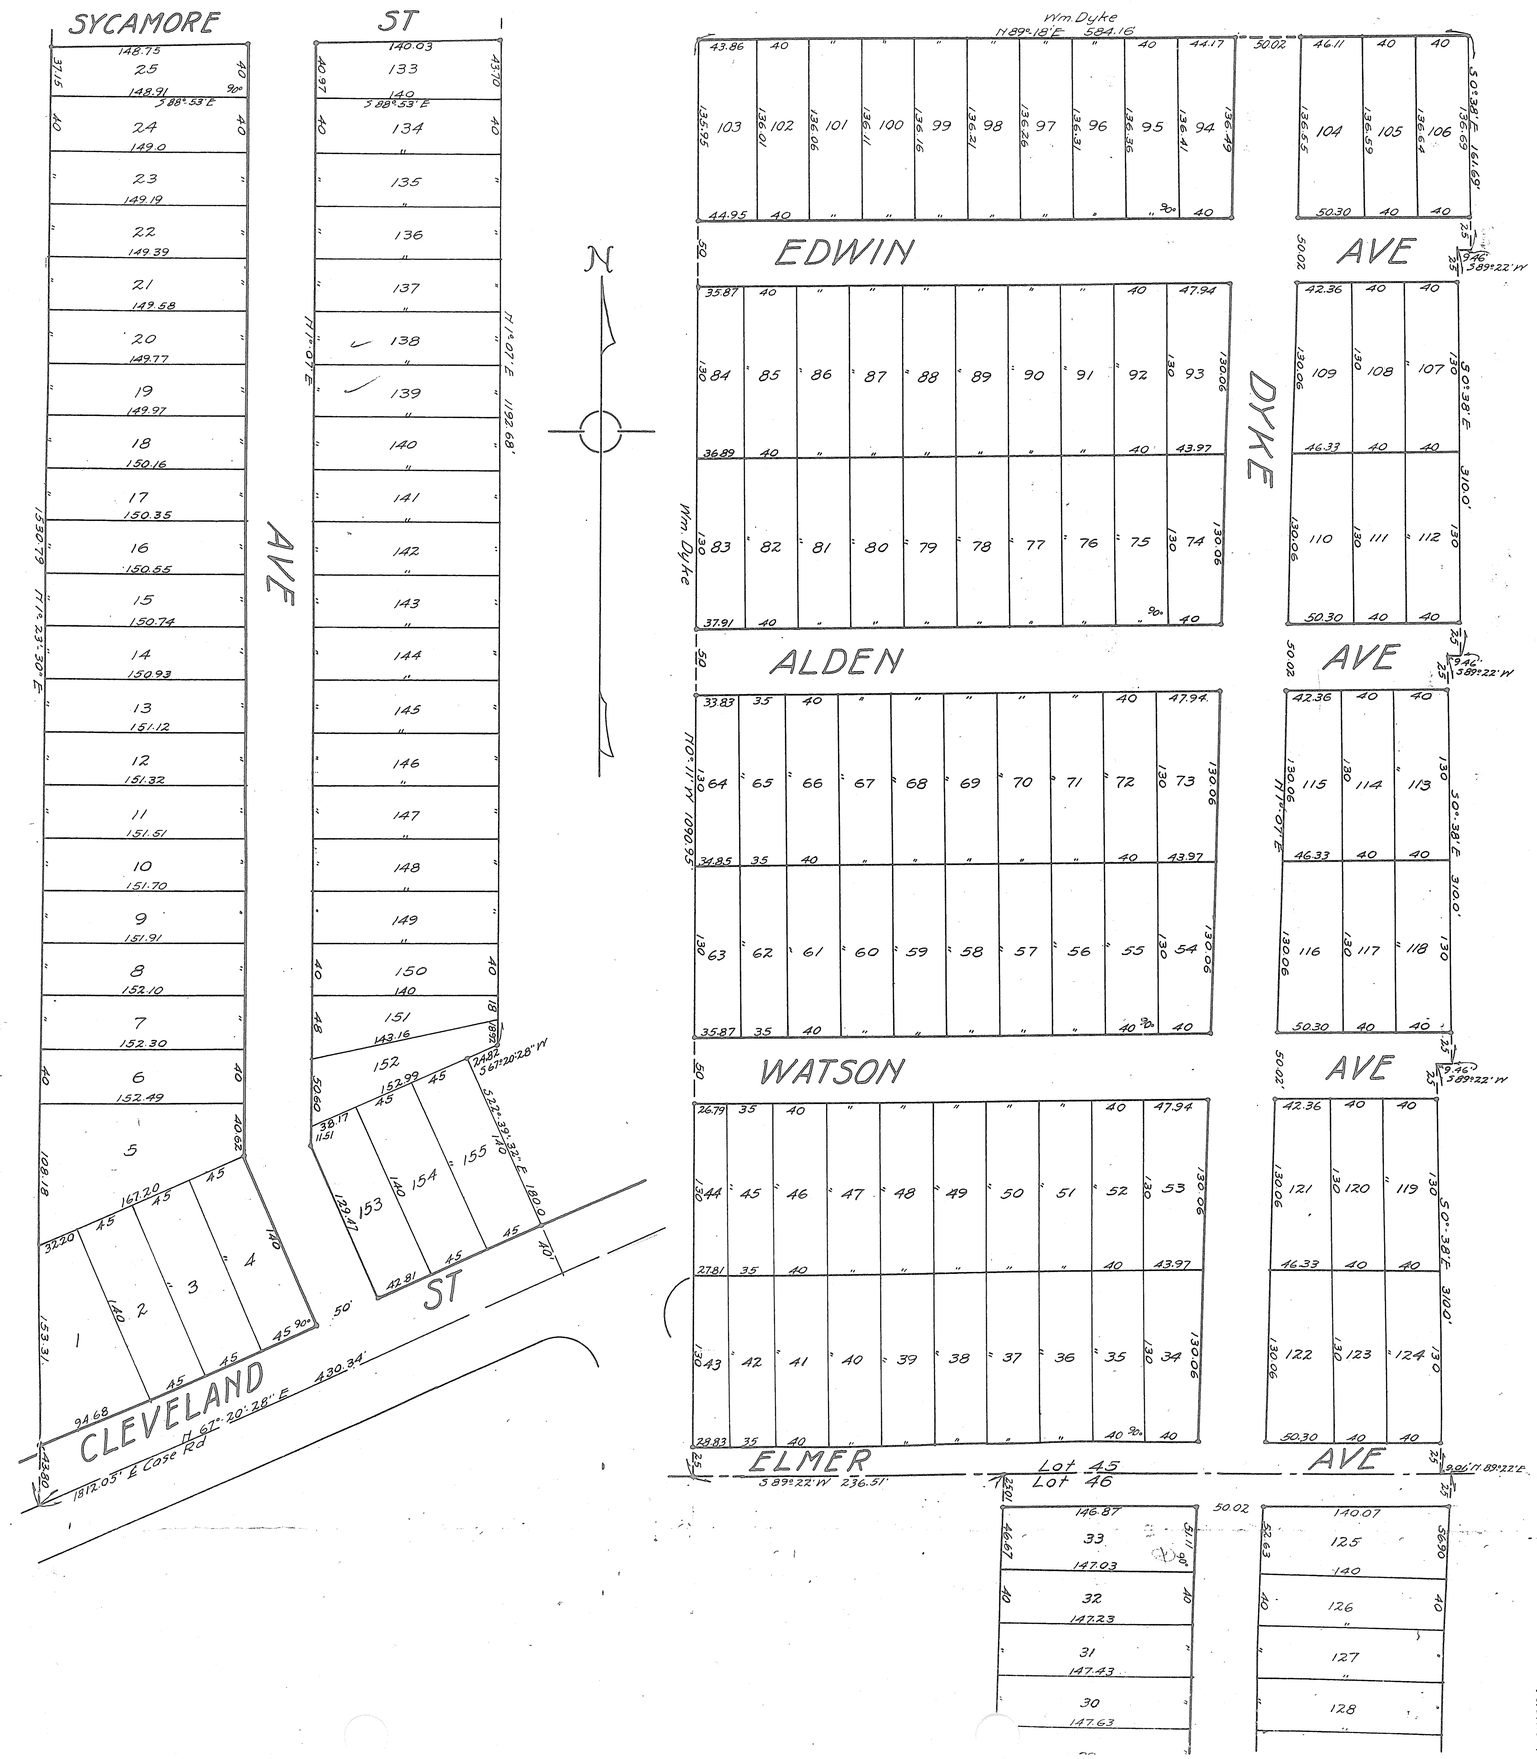

VOL 11 PG 47 (345)

VOL 11 Pg 4 (545)

132848
Received for Record June 29, 1922
at 1:35 P.M.
Recorded July, 27, 1922
in Lorain County Record of Plats
Volume 11 Page 4
Frank. A. Irish
Recorder

THE MEADOWS Nº 1

ORIGINAL LOTS 45-46 RIDGEVILLE TWP, LORAIN COUNTY, OHIO.

SCALE 1" = 60'

Warden & Laundon
ENGINEERS

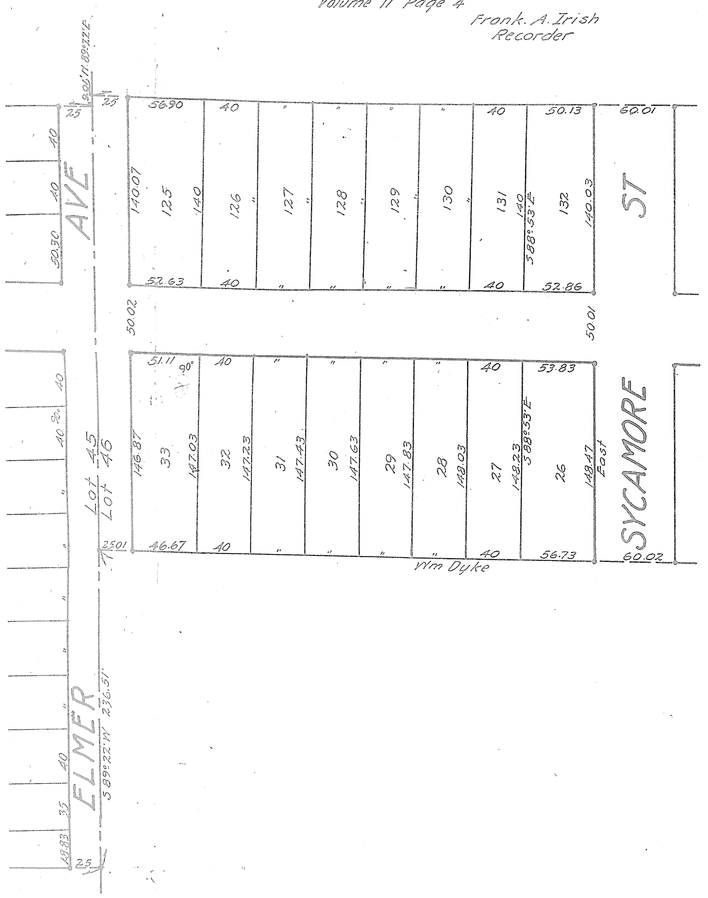

This Allotment made at the request of The Elyria Savings and Trust Co, is situated in Ridgeville Township, County of Lorain, State of Ohio, and embraces 25.805 acres of land, of which 14.343 acres are in Original Lot 45 and 11.462 acres are in Original Lot 46 of said Township. At all points marked thus ∘ on the above plat, iron pins were found or set. Measurements shown are in feet and decimals thereof. Courses are assumed and are for description purposes only. We certify the above to be correct.

March 11, 1922 Warden & Laundon by J.W. Warden

Approved by H. A. Beck Service Director, acting as Plotting Commission for the City of Elyria, Ohio, this 29th day of June 1922 H. A. Beck Service Director

State of Ohio } Before me a Notary Public in and for said County and State personally appeared
County of Lorain. S.S. } the Elyria Savings & Trust Co, a corporation, by its President E. M. Rice, and its Cashier, A.J. Robinson, who are personally known to me and who did acknowledge the signing of the foregoing plat of The Meadows, Nº 1, to be it's and their free act and deed. (seal)

In testimony whereof I have hereunto set my hand and official seal at Elyria, Ohio, this ___ day of ___ 1922.

J.W. Smith Notary Public.

We the undersigned, The Elyria Savings and Trust Co, owners of land embraced in the above plat of The Meadows Nº 1, hereby accept the same to be correct and dedicate the Streets and Avenues shown hereon to public use for Street purposes.

The Elyria Savings and Trust Co { By its President Elmer M. Rice
By its Cashier A. J. Robinson

Witnesses J.C. Irvine
J.W. Smith

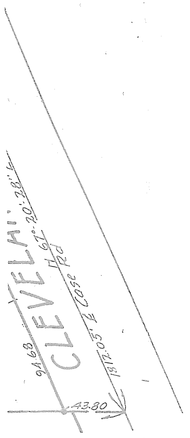

For Ordinance to change name of Pt. of Sycamore St. see Deed Vol. 846 # 629598 Pg. 150

VOL 11 Pg 4 (545)

http://www.ahlaw.com
Created by TIFF To PDF trial version, to remove this mark, please register this software.