6

139788

SUNSET COUNTRY CLUB

ALLOTMENT

SITUATED IN PART OF ORIGINAL LOT 33 & 34 · SHEFFIELD TOWNSHIP ·

LORAIN COUNTY · OHIO

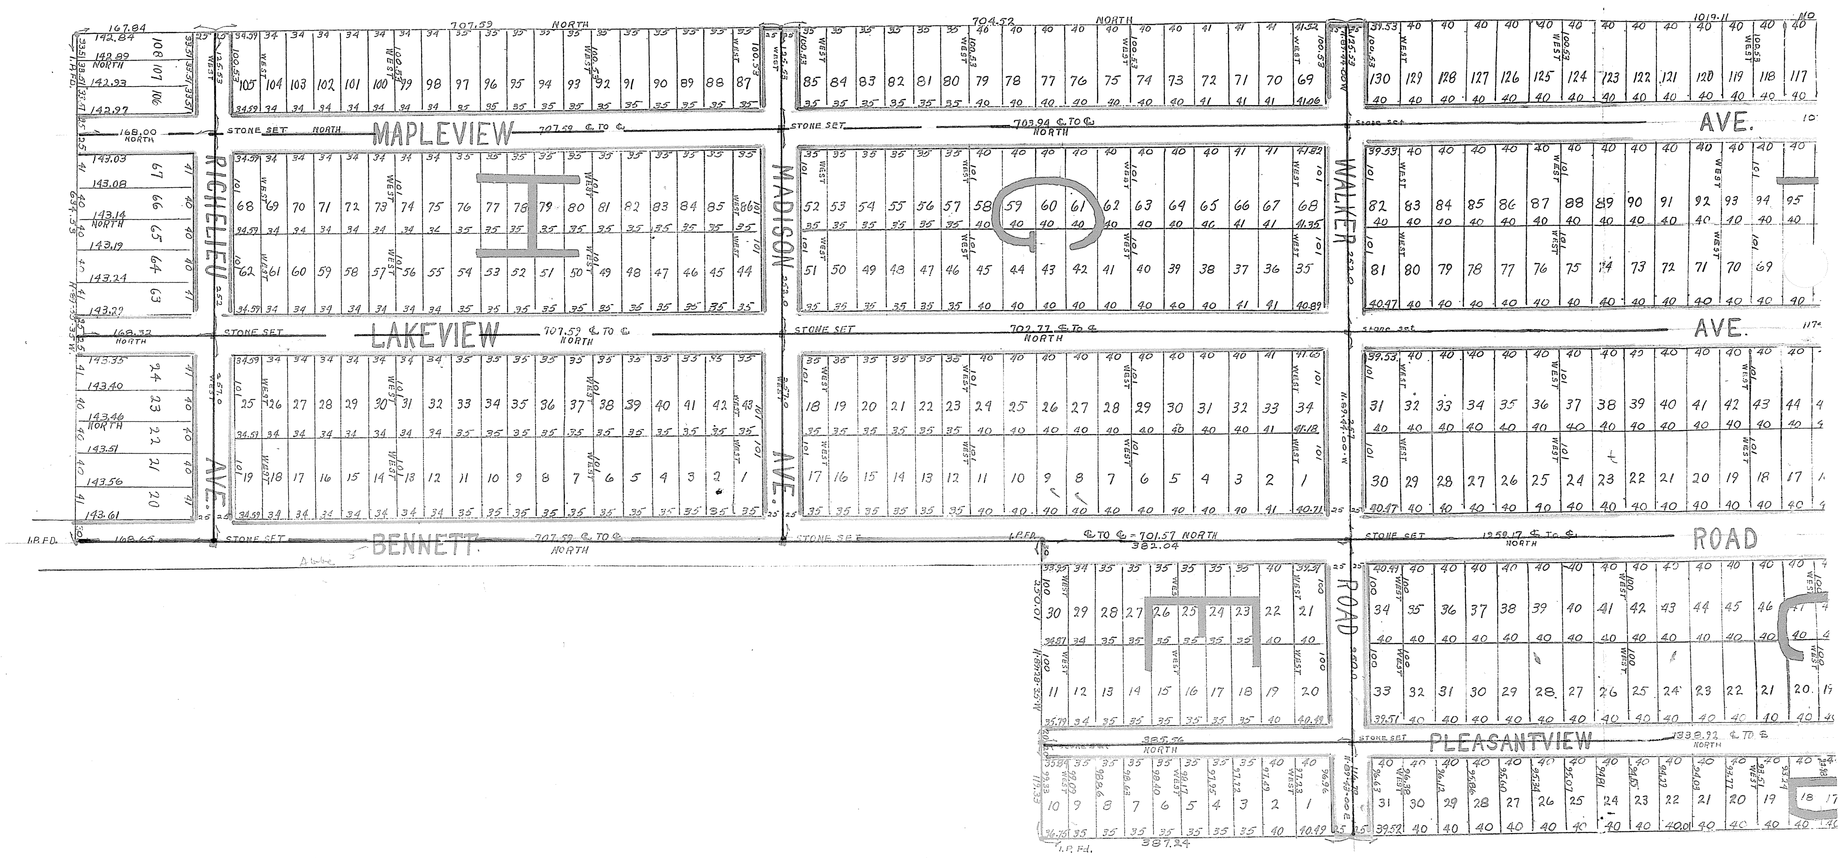

DISTANCES ARE GIVEN IN FEET AND DECIMAL PARTS THEREOF. MONUMENTS WERE FOUND OR SET AT ALL POINTS INDICATED HEREON. ALL OF WHICH I CERTIFY TO BE CORRECT

CLEVELAND OHIO. MARCH · 1923

SCALE 1 · INCH = 100 · FT.

C.W. COURTNEY,
CIVIL ENGINEER.

OWNER

We, the undersigned owners of the land shown on this plat do hereby accept this subdivision of the same and dedicate to public use the Streets as outlined hereon with yellow shade.

THE CLEVELAND TRUST COMPANY
BY A. A. McCaslin Vice President
By H D King Secretary

APPROVED FOR EXECUTION BY THE C.T. CO.
W.R.S. ASST. COUNSEL
A.A.M.
CORPORATE SEAL

STATE OF OHIO COUNTY OF CUYAHOGA SS. Before me, a notary public in and for said country personally appeared the above named persons, A.A. McCaslin Vice President and H.D. King Secretary of THE CLEVELAND TRUST CO., who, acknowledged that they did sign the foregoing instrument and that the same was their free act and deed and the free act and deed of THE CLEVELAND TRUST COMPANY.
In testimony whereof I have hereunto set my hand and official seal at Cleveland, Ohio, this 20th day of March 1923.

F.B. Wadsworth
NOTARY PUBLIC

SEAL

MORTGAGEE

We, the undersigned mortgagees of the land shown on this pl
the same and dedicate to public use the streets c

STATE OF OHIO, COUNTY OF LORAIN SS. Before me, a notary p
appeared the above named persons, Isidor K'sm c
that they did sign the foregoing instrument and
and deed.
In testimony whereof I have hereunto set my hand
this 20th day of March 1923.

This is to certify that the above plat was approved
Lake by ordinance No. 111 Passed this 20th da

MORTGAGEE

I the undersigned mortgagee of the land shown on this
of the same and dedicate to public use the str
shade.

http://www.oldtiff.com
Created by TIFF To PDF trial version, to remove this mark, please register this software.

www.pdfsplit.com
Created by TIFF To PDF trial version, to remove this mark, please register this software.

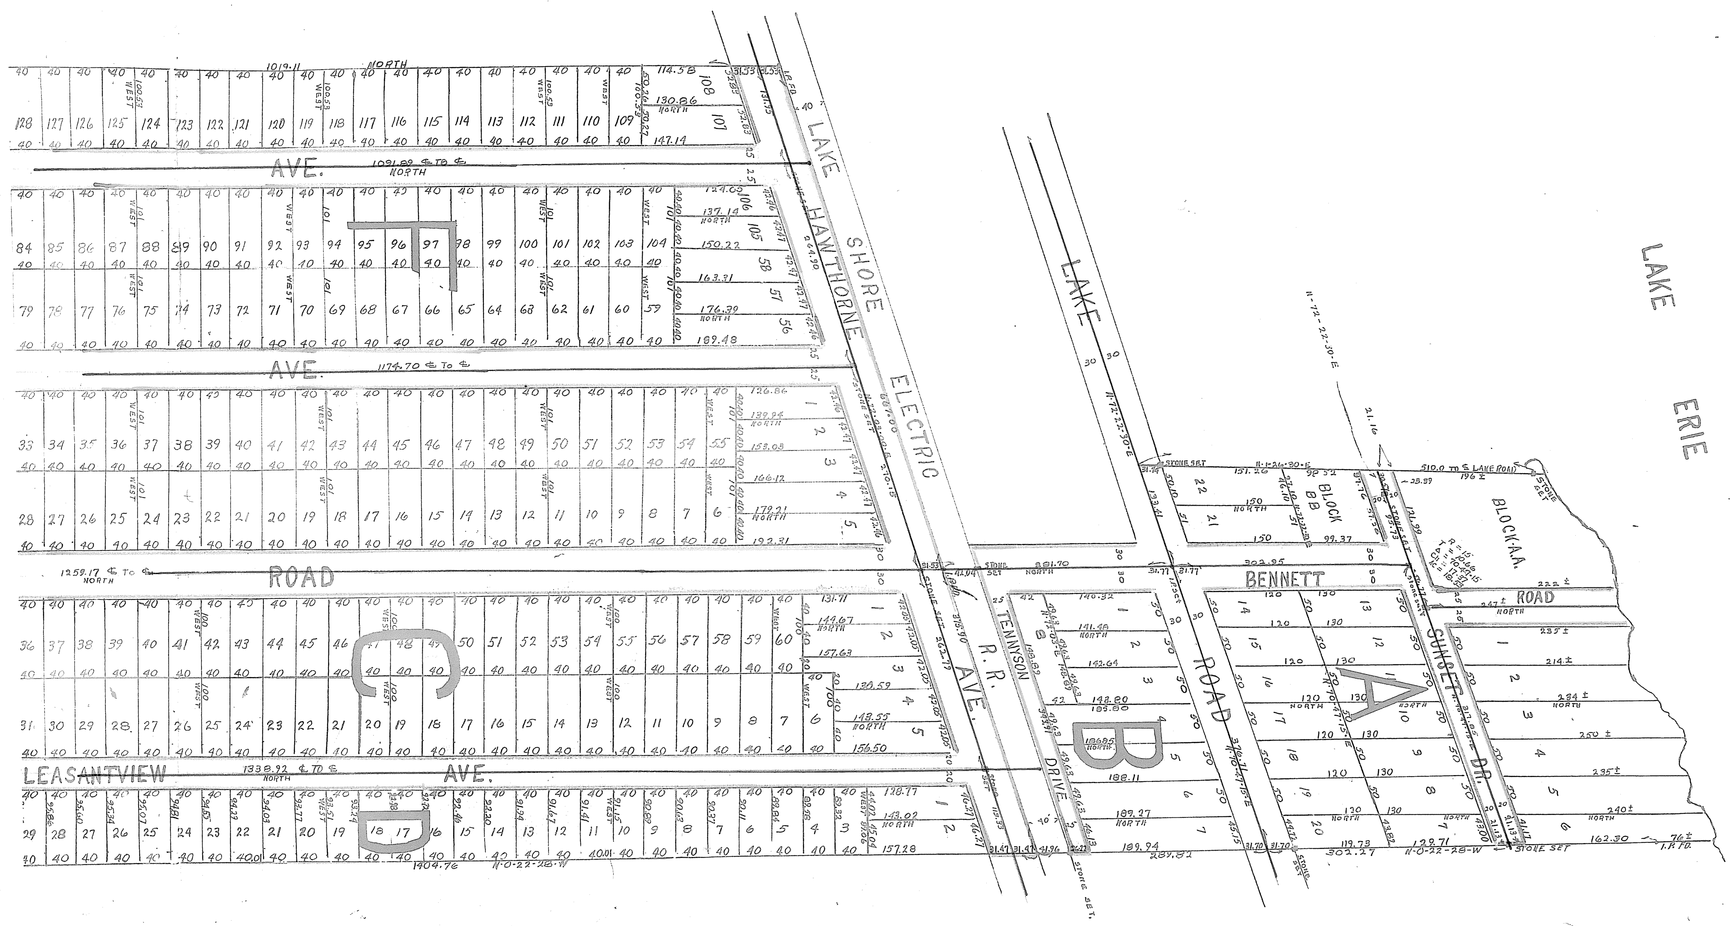

MORTGAGEE

undersigned mortgagees of the land shown on this plat do hereby accept this subdivision of me and dedicate to public use the streets as outlined hereon with yellow shade.

By Isidor Klein Mortgagee
By Eugenia Klein Mortgagee

OHIO, COUNTY OF LORAIN SS. Before me, a notary public in and for said county, personally red the above named persons, Isidor Klein and Eugenia Klein, who acknowledged ey did sign the foregoing instrument and that the same was their free act ed.

timony whereof I have hereunto set my hand and official seal at Cleveland, Ohio th day of March 1923.

David Klein
NOTARY PUBLIC

SEAL

o certify that the above plat was approved by the Council of The Village of Sheffield y ordinance No. 111 Passed this 20th day of March 1923.

H. L. Woodruff
CLERK OF THE COUNCIL

SEAL

MORTGAGEE

dersigned mortgagee of the land shown on this plat do hereby accept this subdivision same and dedicate to public use the streets as outlined hereon with yellow

By Geo. L. Glitsch MORTGAGEE

STATE OF OHIO, COUNTY OF LORAIN, SS. Before me, a Notary public in and for said county, personally appeared the above named person, George L. Glilsch, who acknowledged that he did sign the foregoing instrument and that the same was his free act and deed.

In testimony whereof I have hereunto set my hand and official seal at Lorain Ohio this 20th day of March 1923.

Luella Roth
NOTARY PUBLIC

SEAL

Received for Record Apr. 2 1923 at 1:30 o'clock P.M.
Recorded in Vol. 11 page 6 May 2nd 1923.

Frank A Grish,
County Recorder.

Transferred Apr. 2, 1923. M. H. Welty, County Auditor.
Fee $50.25

For Journal Entry See Deed Vol. 813 #604860 Pg. 316

VOL 11 PAGE 6