VOL 11 PG 54 ON

No. 142697:-

This plat made at the request of The On Erie Beach Co., a corporation embraces 23.16 acres of land in original lot 21, Tract 2 Black River Township, Lorain County, Ohio. It is bounded by lines as shown on this map. Monuments are indicated thus ∘ and are set at all points where shown. Measurements are in feet and decimals. We certify the above to be correct.

Nichols & Hoofbourow, Surveyors.

This is to certify that the undersigned, The On Erie Beach Co., a corporation, owner of the land embraced in this allotment hereby accepts this plat of same, and dedicates the streets as shown to public use. Douglas Park as shown is hereby dedicated to the use of the lot owners of this allotment, the stock holders of the On-Erie-Beach Co., and as a site for the erection of an undenominational place of worship.

The On Erie Beach Company
By Sandy Stevens Vice President
Margaret Barnes Secretary

State of Ohio, Lorain Co.
appeared the above na
respectively of The On
the within plat and
witness whereof I have
15th day of Novembe
This is to certi
Director of Public
of said City.

Transferred, July
Received for Record
Recorded Aug. 8" 1
Fee $34.00

VOL 11 PG 54

http://www.ohiotopo.com
Created by TIFF To PDF trial version, to remove this mark, please register this software.

VOL 11 P8 (547)

8

ON ERIE BEACH COS ALLOTMENT

BLACK RIVER TOWNSHIP LORAIN COUNTY OHIO

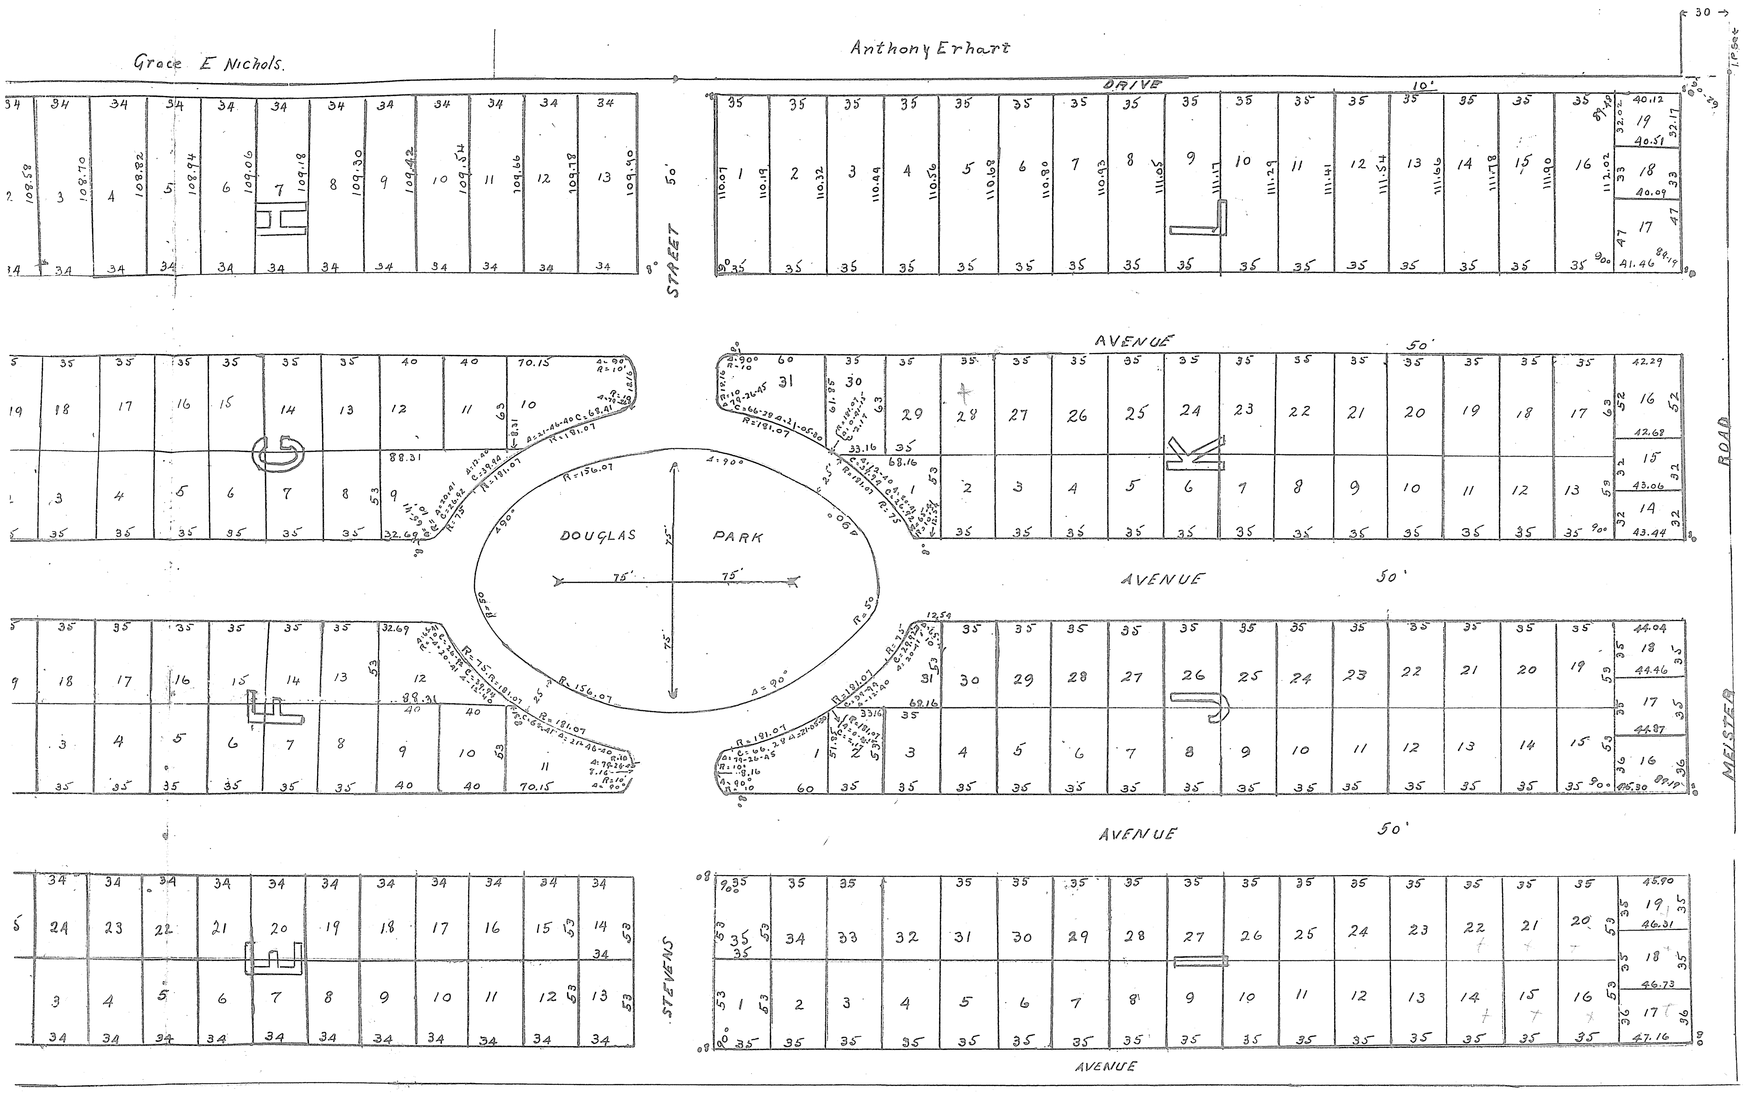

has G. Brenner
u embraces
Ohio. It is
d are set at
above to be

owner of the
as shown to
this allotment,
omina tional

State of Ohio, Lorain County ss. Before me a Notary Public, in and for said County, personally appeared the above named Sandy Stevens and Margaret Barner, Vice President and Secretary, respectively of The On Erie Beach Co. a Corporation, who acknowledged that they did sign the within plat and that it was their free act and deed as officers of said Corporation. In witness whereof I have hereunto set my hand and affixed my official seal at Lorain O., this 15th day of November, 1921. C. E. Van Deusen Notary Public (Seal)

This is to certify that the foregoing plat, has been approved this day by the Director of Public Service of the City of Lorain, Ohio, acting as a platting commission of said City. Witness my hand this 15th day of November 1921

L. A. Snell, Director of Public Service.

Transferred, July 3rd. 1923 - M. H. Kelly Auditor

Received for Record July 3rd. 1923 - 3:15 P. M.

Recorded Aug. 8th 1923 - Wm G. Mitchell, Recorder.

Fee $34.00

For Vacation of part of On Erie Beach Subdivision see Lud 7501 File #271369 page 867

VOL 11 P8 (547)