VOL 11 PG 10 (58)

No. 143819-

ROWELYN BEACH ALLOTMENT

Second Addition

Sheffield Lake, O.

This plat made at the request of C.C. Monroe embraces 26.795 acres of land in original Lot No. 40 Sheffield Township, Lorain Co, Ohio, now in the village of Sheffield Lake. The east and west streets are continuations of the same streets in adjoining allotments. Monuments were found or set as shown. Measurements are in feet and decimals. We certify the foregoing to be correct.

Nichols & Roofbouncer. Surveyors.

This is to certify that this plat was approved by the council of the village of Sheffield Lake by ordinance No. 124 passed this 3d. day of July 1923, for record purpose only.

Frank J. Field Clerk of Council (Seal)

Transferred Aug 4" 1923- M. H. Nelly auditor.

Received for record Aug 13"-1923 at 3 01 P.M.
Recorded Sept. 1"-1923. W= G. Mitchell, Recorder

Fee 25.70

This is
hereby ac

State of O
appeared
and that
hand an

Note:. Iron pins are indicated thus o and where not shown on street lines are 7 feet into street as measured at right angles,

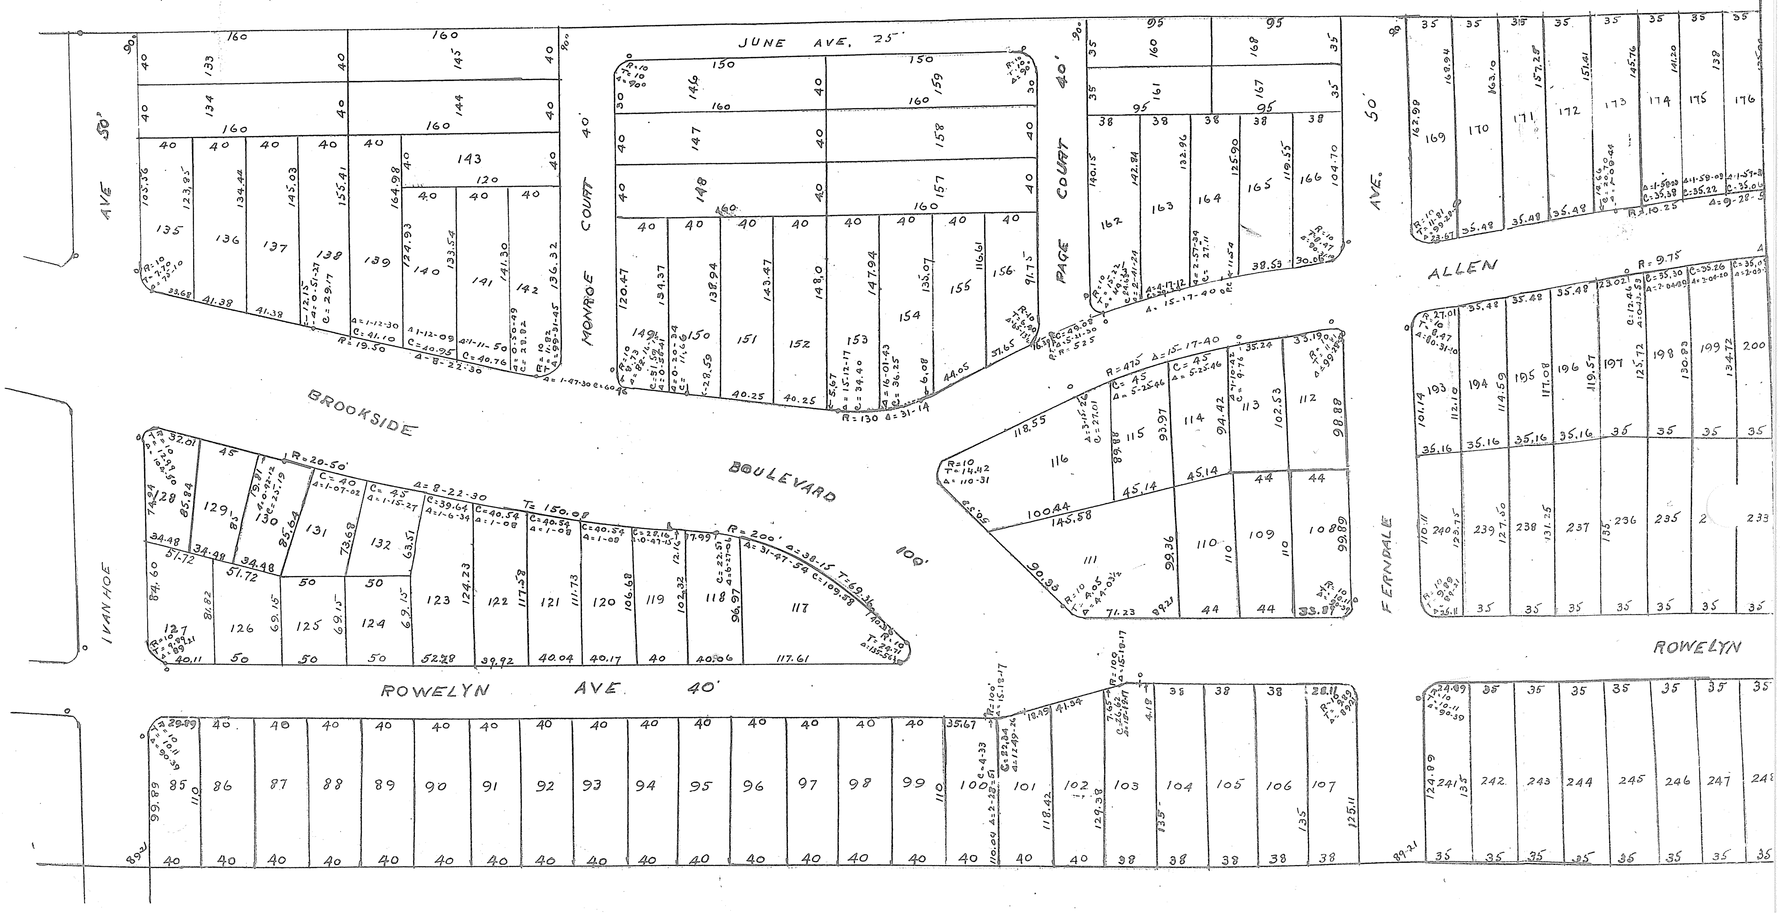

VOL 11 PG 10 (58)

http://www.ahdinpdf.com
Created by TIFF To PDF trial version, to remove this mark, please register this software.

VOL 11 PG 10 (5118)

ALLOTMENT

Sheffield Lake, O.

This is to certify that the undersigned owner of the land embraced in this allotment hereby accepts this plat of the same and dedicates the streets as shown to public use.

C. C. Monroe,

State of Ohio, Lorain County, ss. Before me a Notary Public in and for said County personally appeared the above named C. C. Monroe who acknowledged that he did sign this instrument and that it was his free act and deed. In testimony whereof I have hereunto set my hand and affixed my official seal at Lorain O., this 9th. day of July 1923.

Geo. L. Gleitsch Notary Public (Seal)

auditor

rder

Fee 25.70

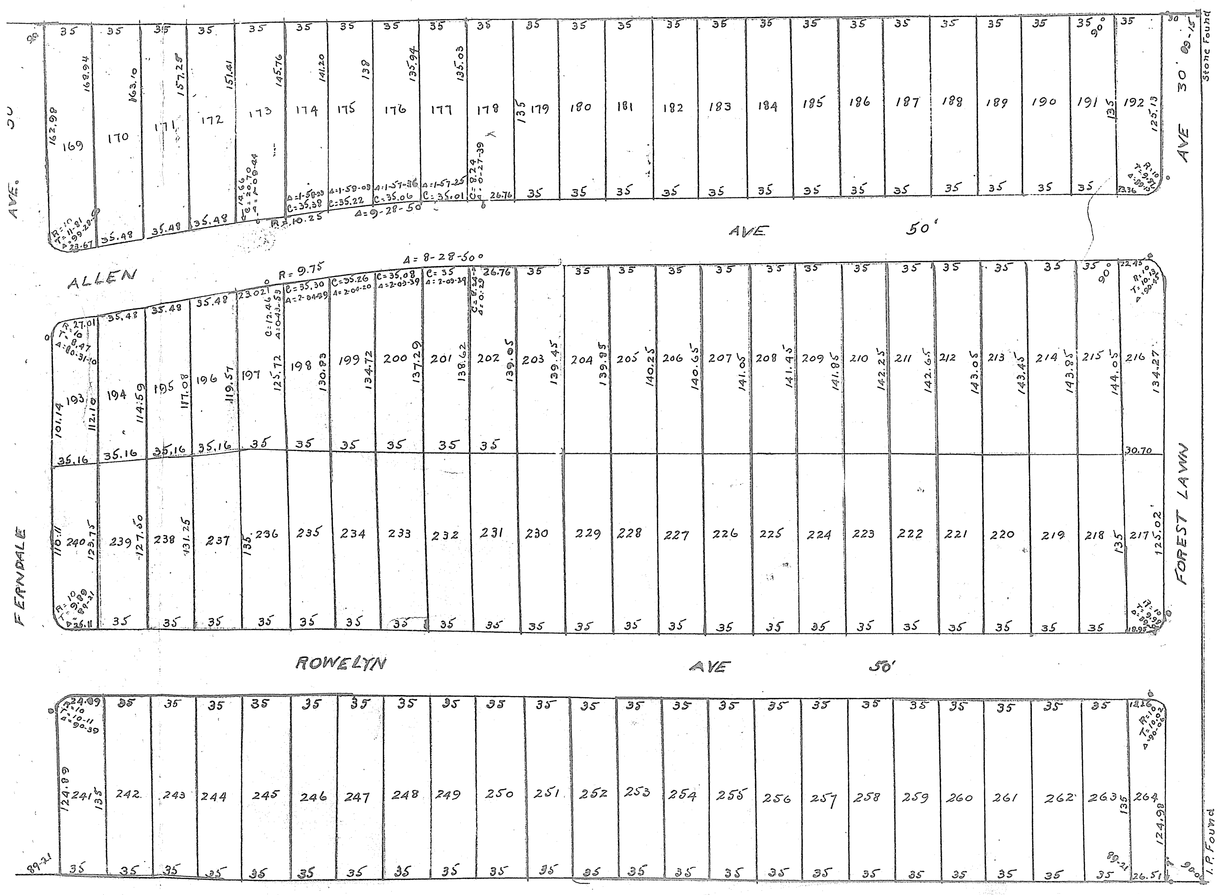

VOL 11 PG 10 (5118)