VOL 11 Pg 14 (550)

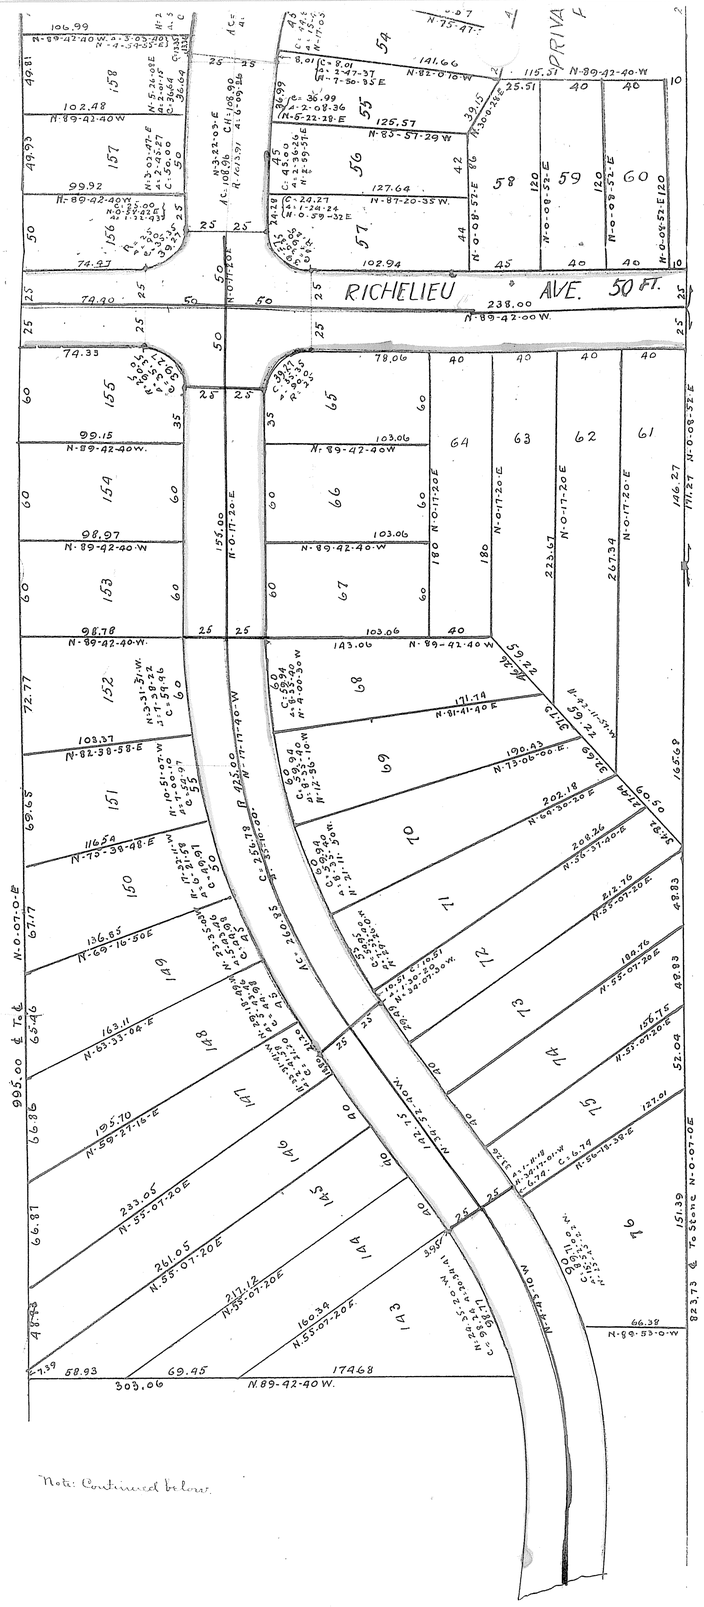

Note: Continued below.

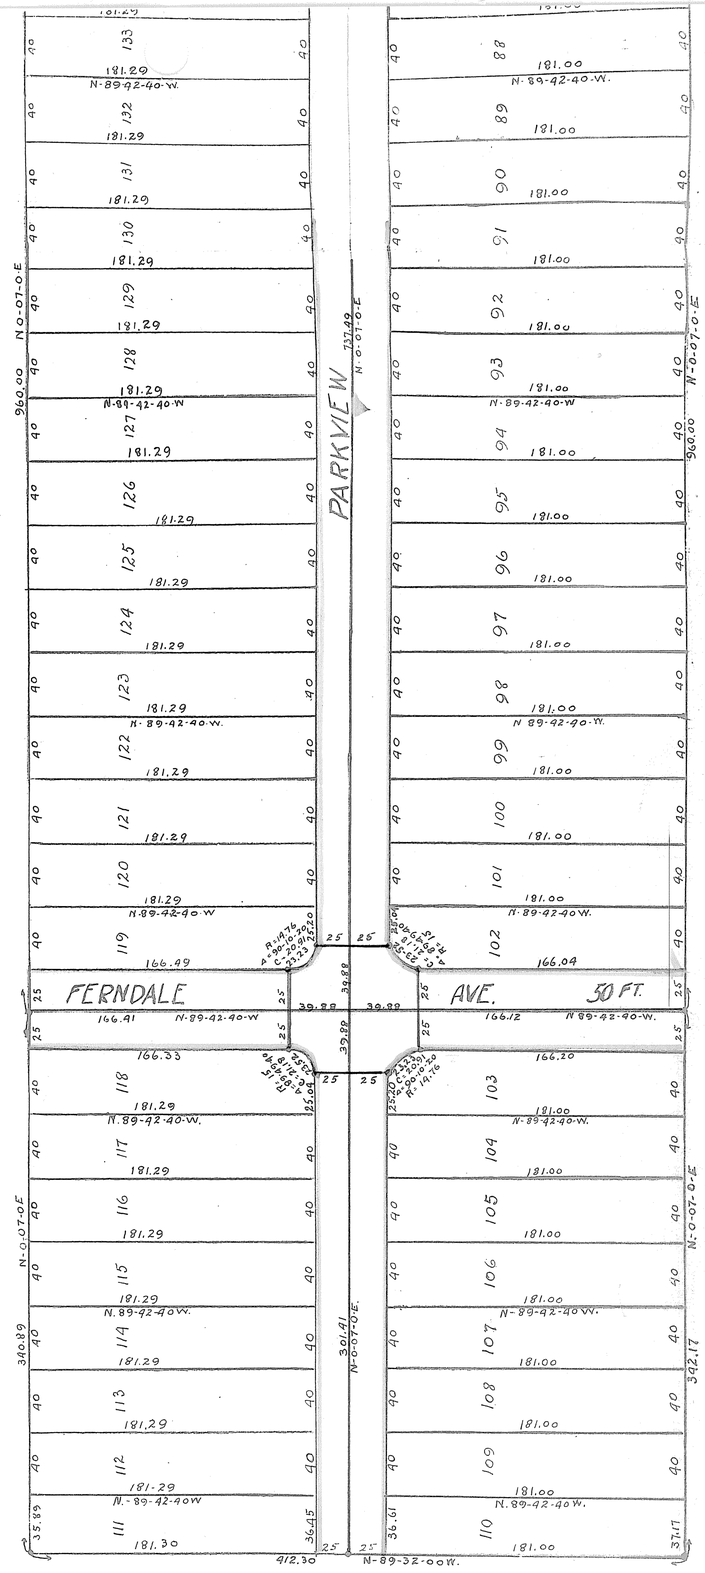

VOL 11 Pg 14 (550)

For Residence of John & Rosbeyn Crumbaugh Plat as Plat Vol 11 Page 14

http://www.adobe.com
Created by TIFF To PDF trial version, to remove this mark, please register this software.

VOL 11 Pg 14 (550)

14

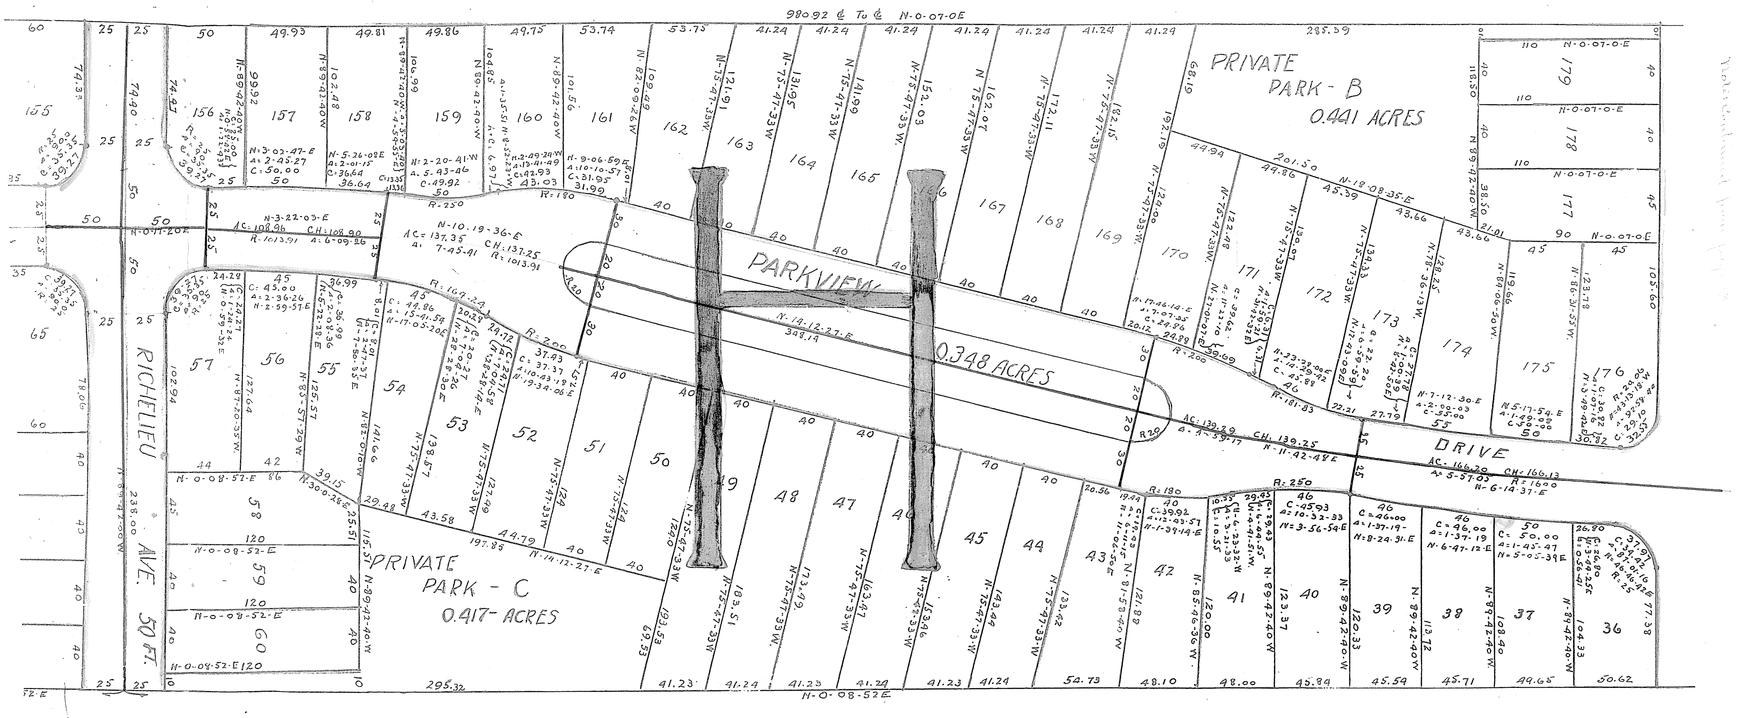

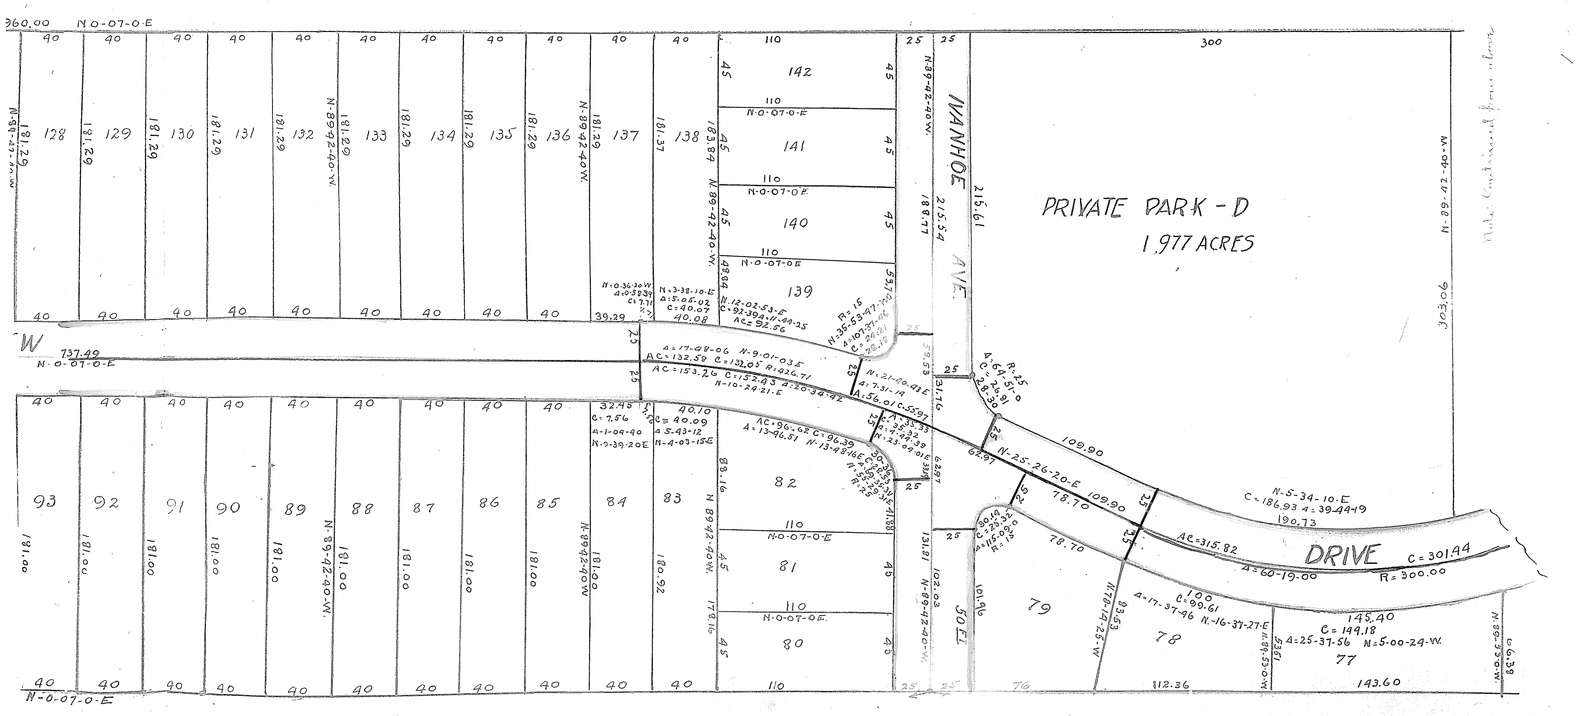

VOL 11 Pg 14 (550)