VOL 11 Pg 19 (533)

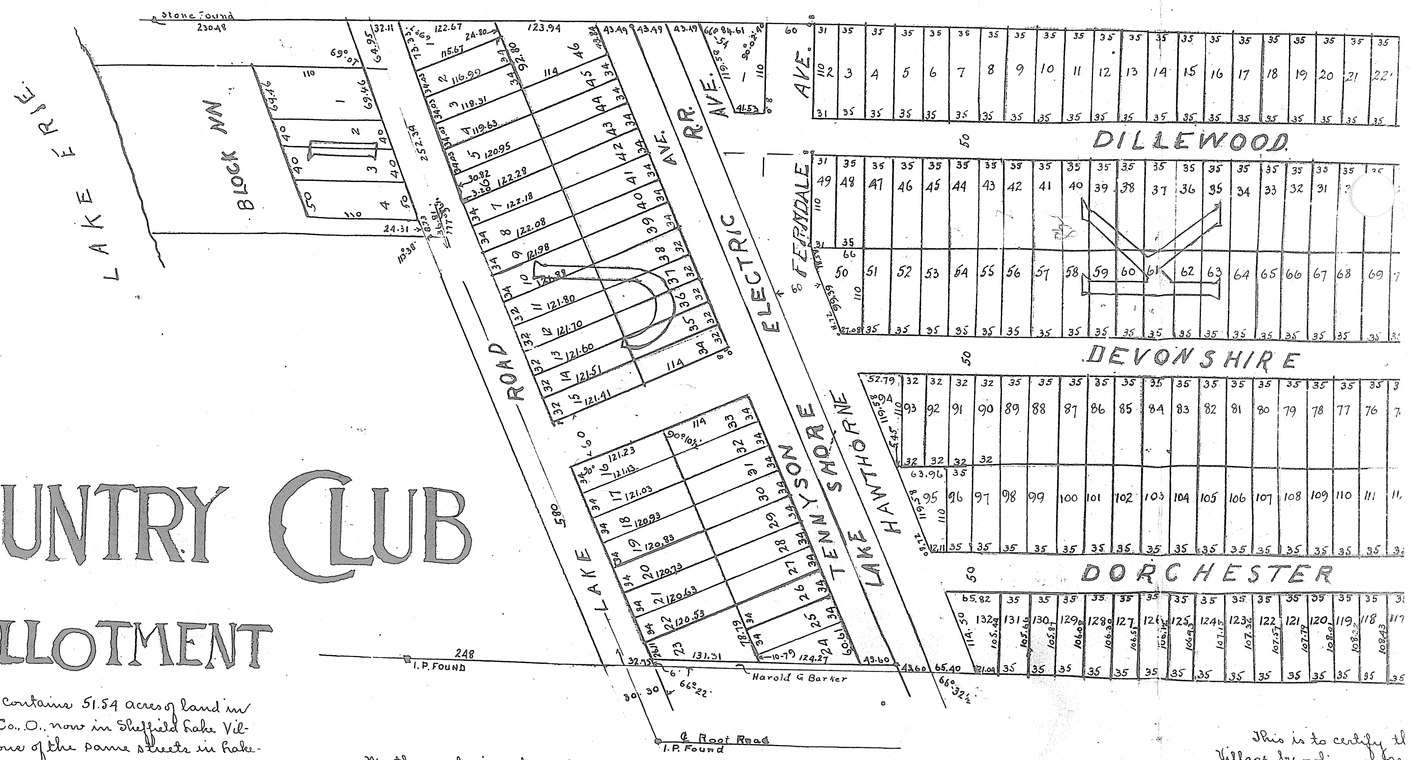

SUNSET COUNTRY CLUB
No. 2 ALLOTMENT

No. 150542.

Sunset Country Club, No. 2 allotment, contains 51.54 acres of land in original lots 31 & 44 Sheffield Township, Lorain Co., O., now in Sheffield Lake Village. The east and west streets are continuations of the same streets in Lakewood Beach Allotment. Distances are in feet and decimals. Monuments were found or set as shown (●) Indicates I.P. set. We certify the above to be correct.

Nichols & Loofbourrow, Surveyors.

We, the undersigned owners of the land shown on this plat do hereby accept this subdivision of the same and dedicate to public use the streets as shown

The Midland Bank (Seal)
By H.C. Avery V.Pt.
By Joseph N. Kennedy - Trust Officer.

State of Ohio, Cuyahoga County ss. } Before me a Notary Public in and for said County, personally appeared The Midland Bank by H.C. Avery and Joseph N. Kennedy its Vice President and Trust Officer respectively, who acknowledged the signing of the above plat and that the same was their free act and deed as officers of said bank. In testimony whereof I have hereunto set my hand and official seal at Cleveland O., this 1st. day of April 1924.

Chas. A. Alexander, Notary Public (Seal)

We, the undersigned, mortgagees of the land shown on this plat do hereby accept this subdivision of the same and dedicate to public use the streets as shown.

Fannie R. Meyers, Mortgagee — Zachariah Robinson Mortgagee
Maud R. Bosworth Smith Mortgagee By J.A. Reek, their Attorney in fact.

State of Ohio, Lorain County ss. Before me a Notary Public in and for said County, personally appeared the above named Fannie R. Meyers, Zachariah Robinson and Maud R. Bosworth Smith by J.A. Reek their Attorney in fact, who acknowledged that they did sign the foregoing instrument and that the same was their free act and deed. In testimony whereof I have hereunto set my hand and official seal at Lorain, Ohio, this 1st. day of April 1924

Geo. F. Fitsch
Notary Public (Seal)

This is to certify th
Village by ordinance
Entered for
Received for Record Apri
Recorded April 29th 1
Fee $39.95
For Declaration o

For Proposed Vacation of a Portion of Hawthorne Ave. and Tennyson Ave. and Dedication of Relocation and Widening of Tennyson Ave see Plat V. 22 Pg. 51 # 578904

VOL 11 Pg 19 (553)

http://www.adultpdf.com
Created by TIFF To PDF trial version, to remove this mark, please register this software.

VOL 11 PG 19 (553)

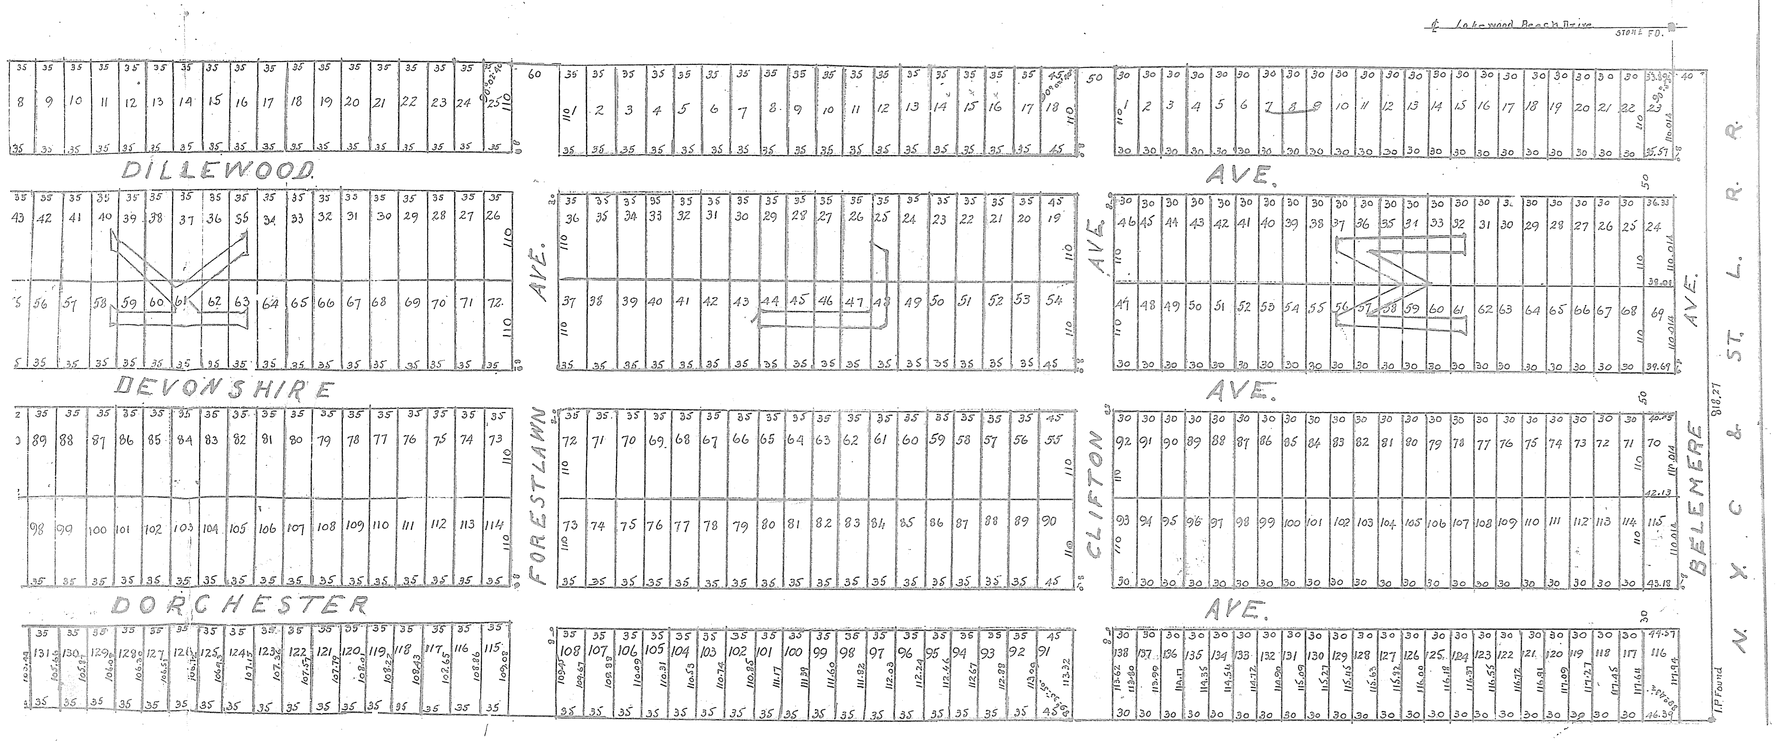

This is to certify that the above plat was approved by the Council of Sheffield Lake Village by ordinance No. 153, passed this 15th day of April 1924.

Frank J. Field, Clerk of Council (Seal)

Entered for Transfer April 18th 1924.

M. H. Welty, County Auditor

Received for Record April 19th 1924 at 8:00 o'clock A.M.
Recorded April 29th 1924.

Wm. Y. Mitchell, County Recorder

Fee $39.95

For Declaration of Restrictions for certain lots in Blocks K, L and M. see Deed Vol. 302 page 317 #269575.

VOL 11 PG 19 (553)