VOL 11 PG 20 (553)

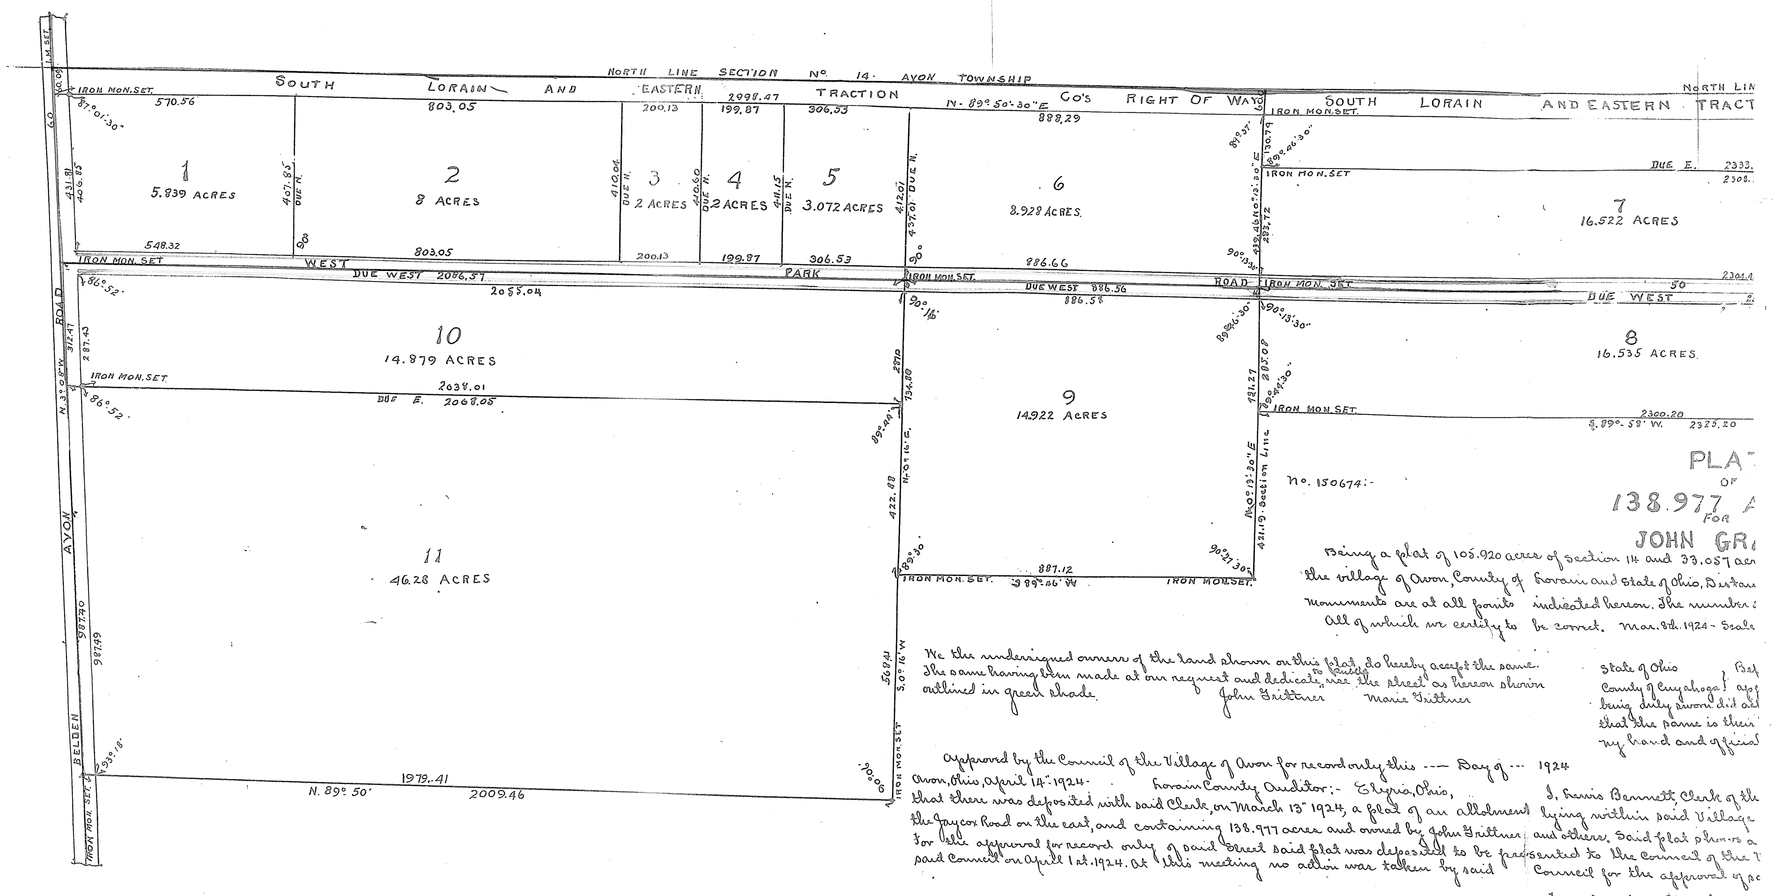

PLA
OF
138.977 A
FOR
JOHN GR

No. 150674:-

Being a plat of 105.920 acres of section 14 and 33.057 acr
the village of Avon, County of Lorain and state of Ohio, Bisham
Monuments are at all points indicated hereon. The number
All of which we certify to be correct. Mar. 8th. 1924 - Scale

We the undersigned owners of the land shown on this plat, do hereby accept the same. The same having been made at our request and dedicate to public use the street as hereon shown outlined in green shade.

John Gritzner Marie Gritzner

State of Ohio } Be
County of Cuyahoga } ap
being duly sworn did ad
that the same is their
my hand and official

Approved by the Council of the Village of Avon for record only this --- Day of --- 1924
Avon, Ohio, April 14th. 1924.

Lorain County Auditor:- Elyria, Ohio,

I, Lewis Bennett, Clerk of the
lying within said Village
and others. Said plat shows a
sented to the Council of the V
Council for the approval of pa

That there was deposited with said Clerk, on March 13th 1924, a plat of an allotment the Jaycox Road on the east, and containing 138.977 acres and owned by John Gritzner. For the approval for record only of said street said plat was deposited to be pre said Council on April 1st. 1924. At this meeting no action was taken by said

Transferred April 24th. 1924.
Received April 24th 1924 at 10:3
Recorded April 30th 1924.

VOL 11 PG 20 (553)

http://www.adobepdf.com
Created by TIFF To PDF trial version, to remove this mark, please register this software.

VOL 11 PG 20 (553)

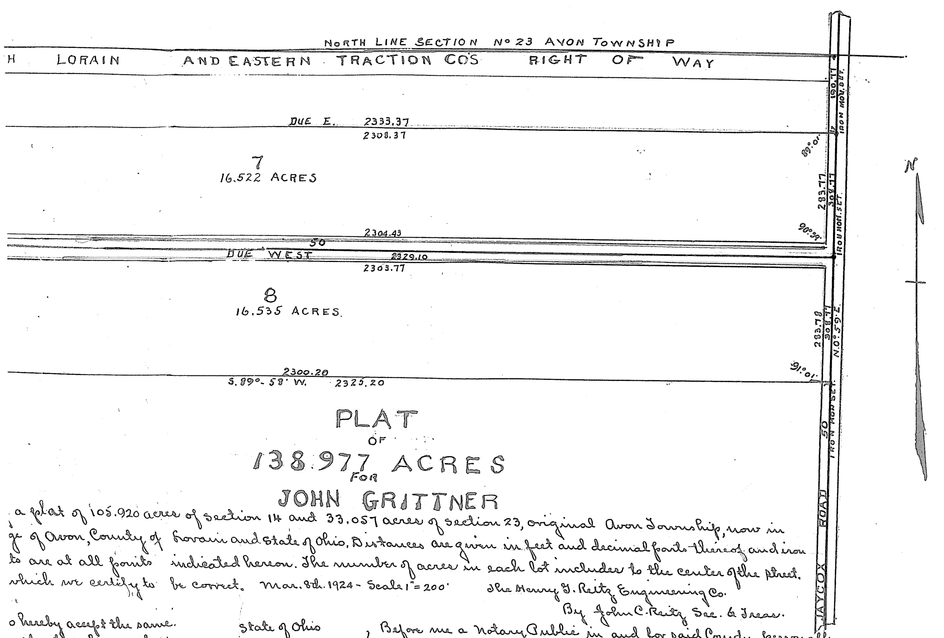

PLAT OF 138.977 ACRES FOR JOHN GRITTNER

a plat of 105.920 acres of section 14 and 33.057 acres of section 23, original Avon Township, now in
ge of Avon, County of Lorain and State of Ohio. Distances are given in feet and decimal parts thereof and iron
ts are at all points indicated hereon. The number of acres in each lot includes to the center of the street.
which we certify to be correct. Mar. 8th 1924 - Scale 1" = 200'

The Henry G. Reitz Engineering Co.
By John C. Reitz Sec. & Treas.

o hereby accept the same.
street as hereon shown
rorie Grittner

State of Ohio
County of Cuyahoga } Before me a Notary Public in and for said County personally appeared the above named John Grittner and Marie Grittner who being duly sworn did acknowledge that they did sign the foregoing instrument, and that the same is their free act and deed. In testimony whereof I have hereunto set my hand and official seal this 12 day of March 1924

Henry G. Reitz Notary Public (Seal)

y this --- Day of --- 1924
yria, Ohio,

I, Lewis Bennett, Clerk of the Council of the Village of Avon, Ohio, do hereby certify
plat of an allotment lying within said Village and between the Belden-Avon Road on the west and
ned by John Grittner and others. Said plat shows a street extending through the same.
I
deposited to be presented to the Council of the Village of Avon, Ohio.
taken by said Council for the approval of said street in plat.

Said plat was presented to the
Lewis Bennett Clerk,
Village of Avon, Ohio (Seal)

Transferred April 24th 1924 - M. A. Kelly County Auditor
Received April 24th 1924 at 10:30 A.M.
Recorded April 30th 1924. Mrs. G. Mitchell Recorder

Fee $6.10

VOL 11 PG 20 (553)

http://www.ohiolegal.com
Created by TIFF To PDF trial version, to remove this mark, please register this software.