VOL 11 Pg 21 (554)

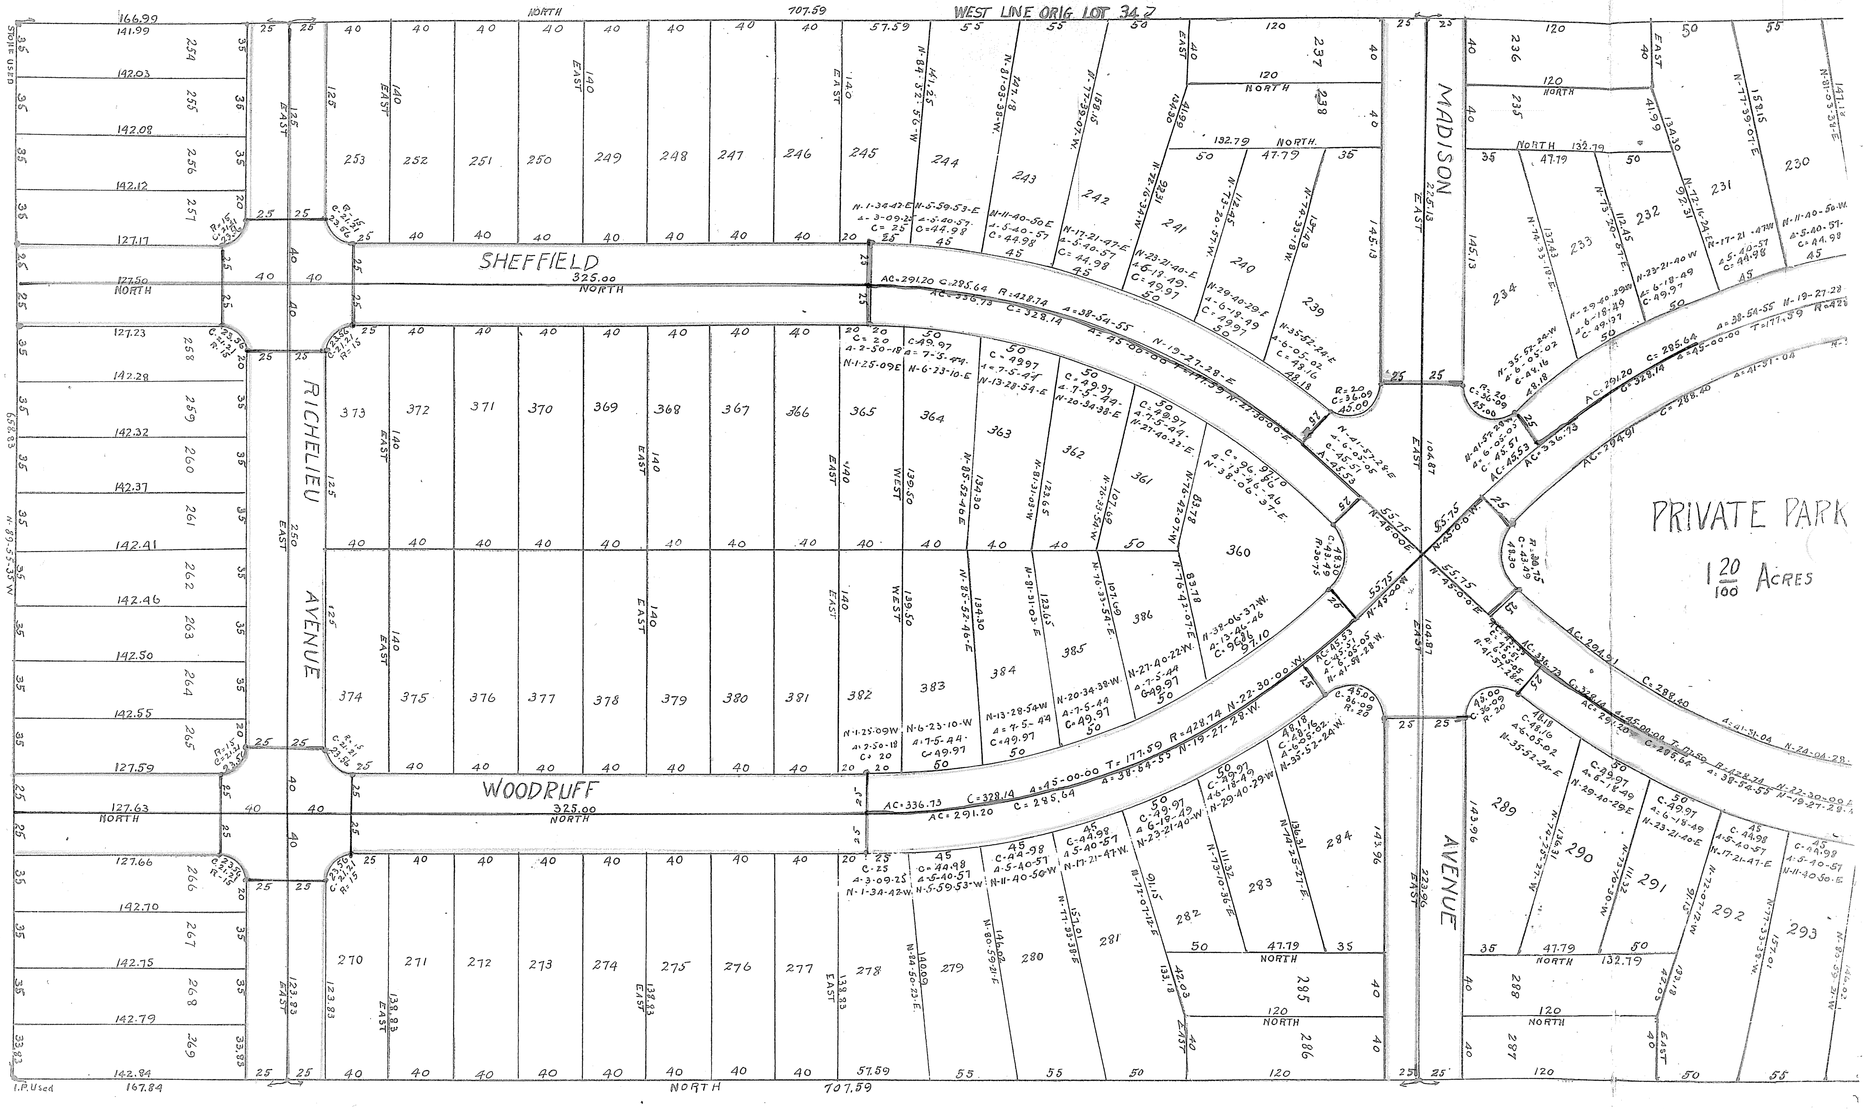

THE BORDER CITIES CO'S

SHORE SUBDIVISION & BUCKEYE COUNTRY CLUB

SITUATED IN THE VILLAGE OF SHEFFIELD LAKE COUNTY OF LORAIN AND STATE OF OHIO AND KNOWN AS BEING PART OF ORIGINAL LOT Nº 34

DISTANCES ARE GIVEN FEET AND DECIMAL PARTS THEREOF MONUMENTS WERE FOUND OR SET AT ALL POINTS INDICATED HEREON STONES (□) IRON PINS (•)

ALL OF WHICH I CERTIFY TO BE CORRECT

CLEVELAND OHIO APRIL - 1924. SCALE 1" = 50 FT.

C.W. COURTNEY - CIVIL ENGINEER

R.S. Jackson - ASSISTANT.

Entered for Transfer April 29
M.H. Nellis, Coun
G.

Received for Record April 29 1924 at 10²⁵ A.M.
Wm. G. Mitchell, Cou

VOL 11 Pg 21 (554)

http://www.artlilpdf.com
Created by TIFF To PDF trial version, to remove this mark, please register this software.

VOL 11 PG 21 (5541)

THE BORDER CITIES COMPANY'S SHORE SUBDIVISION VOL 10 - PG 30.

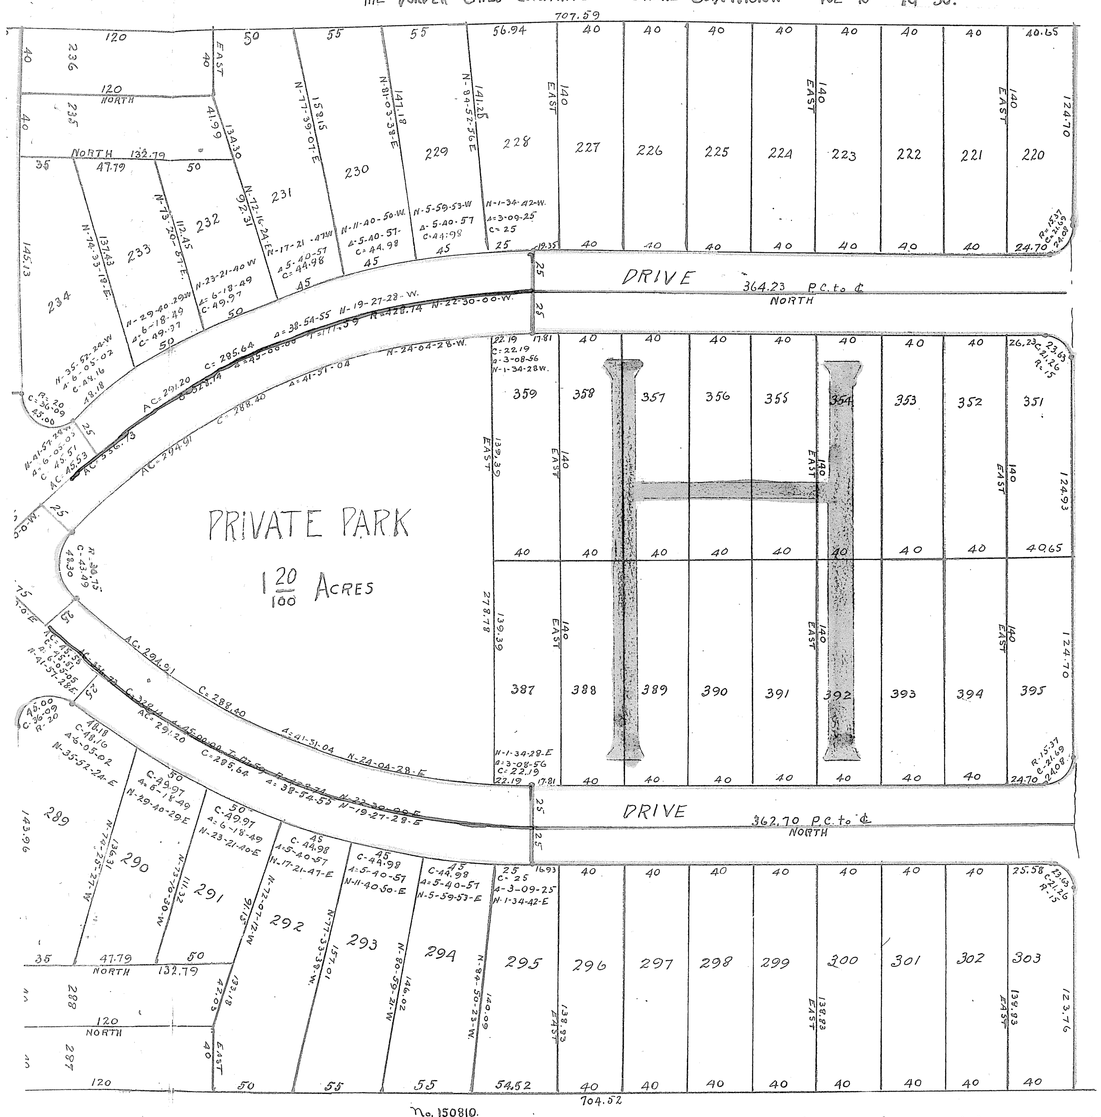

Continued on Page 22

No. 150810.

OWNER- We, the undersigned owners of the land shown on this plat do hereby accept this sub division of the same and dedicate to public use the streets as shown hereon colored with yellow shade. The Border Cities Company (Corp. Seal) - By Leonard Dudley - Vice President, By L. F. Shunhorst, Secretary.

State of Ohio, County of Cuyahoga s.s. Before me a Notary Public, in and for said County personally appeared the above named persons Leonard Dudley, Vice President and L. F. Shunhorst Secretary of The Border Cities Company, owners of the land shown on this plat, who acknowledged that did sign the foregoing instrument and that the same was their free act and deed and the free act and deed of The Border Cities Company. In testimony whereof I have hereunto set my hand and official seal at Cleveland Ohio this 15th. day of April 1924. Frank N. Brandt Notary Public (Seal)

MORTGAGEE. I, the undersigned mortgagee of the land shown on this plat, do hereby accept this subdivision of the same and dedicate to public use, the streets as shown hereon colored with yellow shade. By H. L. Woodruff Mortgagee.

State of Ohio, County of Lorain s.s. Before me a Notary Public in and for said County, personally appeared the above named person, H. L. Woodruff, mortgagee of the land shown hereon, who acknowledged that he did sign the foregoing instrument and that the same was his free act and deed. In testimony whereof I have hereunto set my hand and official seal at Sheffield Ohio, this 15th day of April 1924. Geo. L. Glitsch, Notary Public (Seal)

This is to certify that the above plat was approved for record purpose only by the Council of The Village of Sheffield Lake by Ordinance No. 152 passed this day of 15th. day of April 1924. Frank J. Field, Village Clerk (Seal)

RY CLUB

RT OF ORIGINAL LOT Nº 34

R

ANT

Entered for Transfer April 29-1924.
M. H. Melty, County Auditor
By

Received for Record April 29-1924 at 10²⁰ A.M. Recorded May 23-1924 Fee $43.10
Wm. J. Mitchell, County Recorder.

VOL 11 PG 21 (5541)