VOL 11 Pg 22 (554)

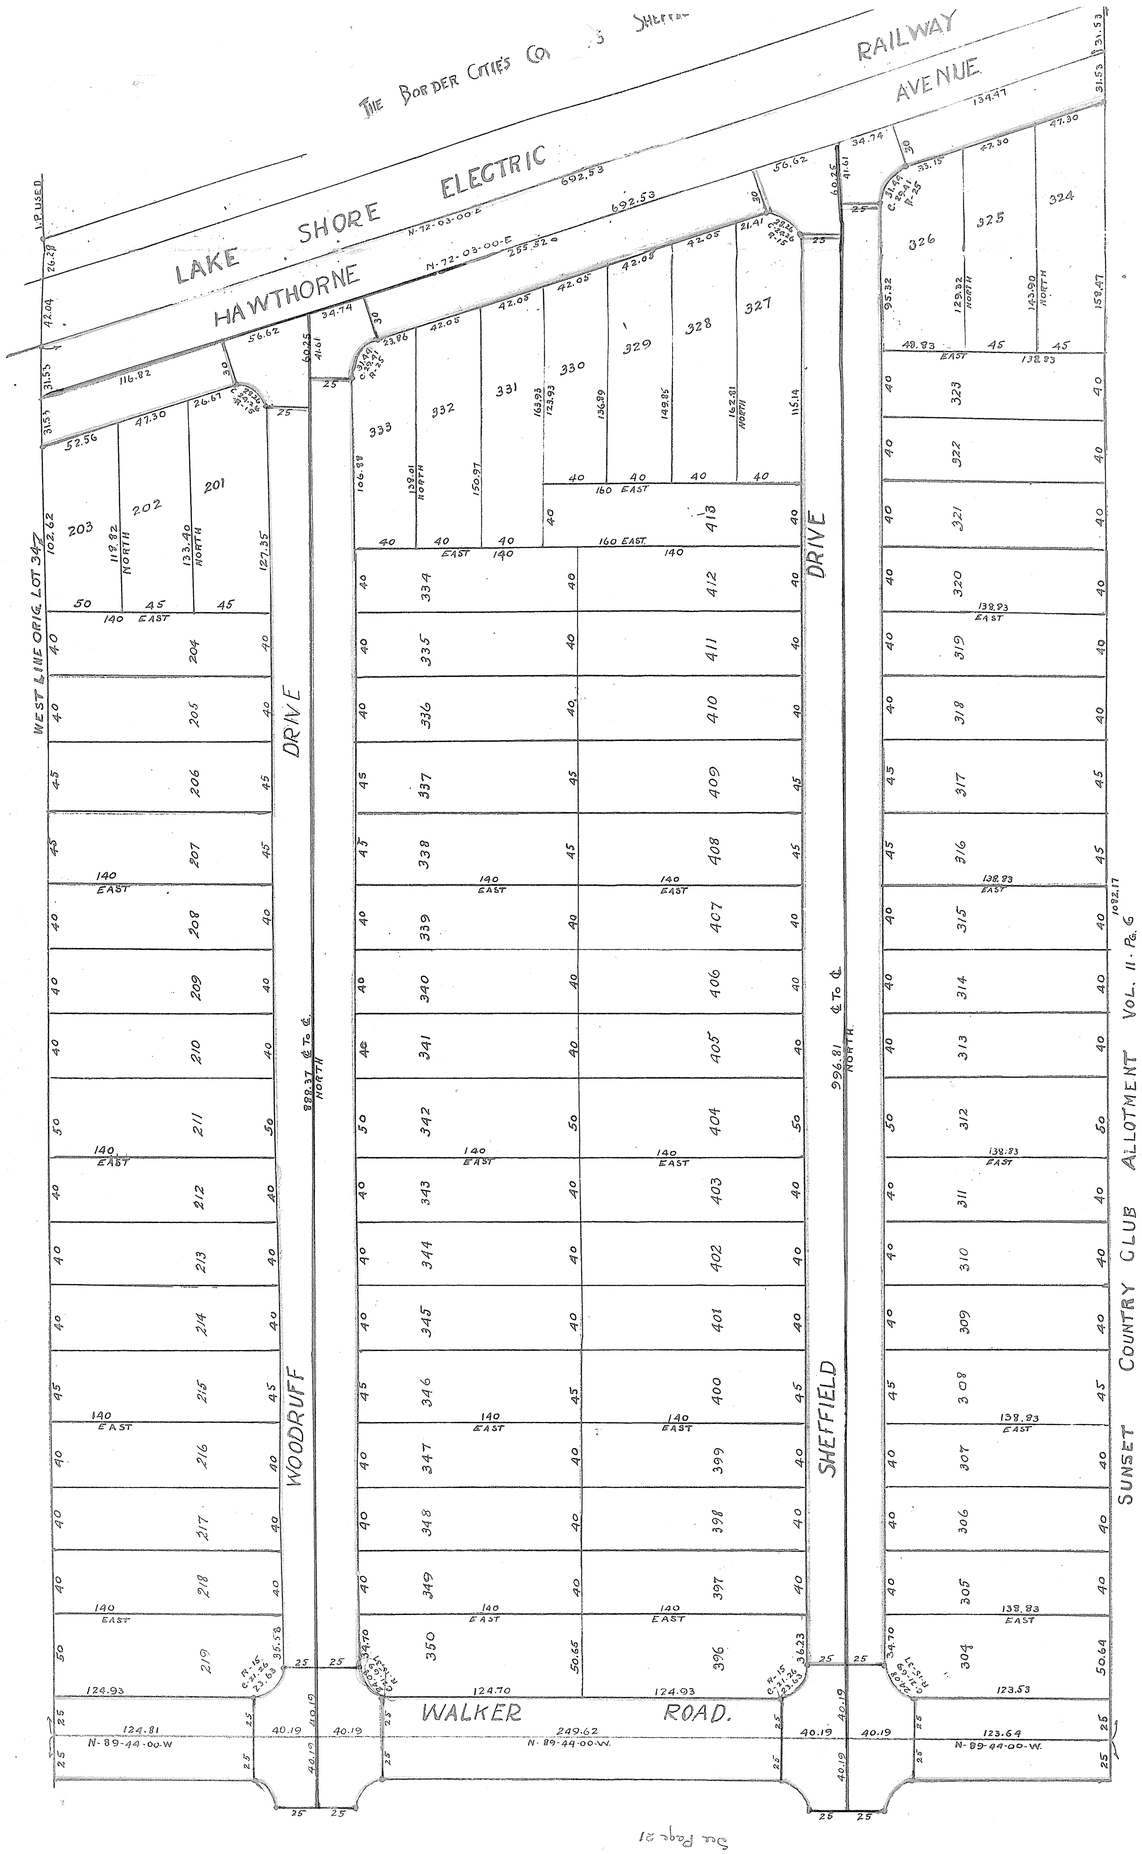

See Page 21

22

VOL 11 Pg 22 (554)

http://www.adobe.com
Created by TIFF To PDF trial version, to remove this mark, please register this software.

VOL 11 Pg 22 (554)

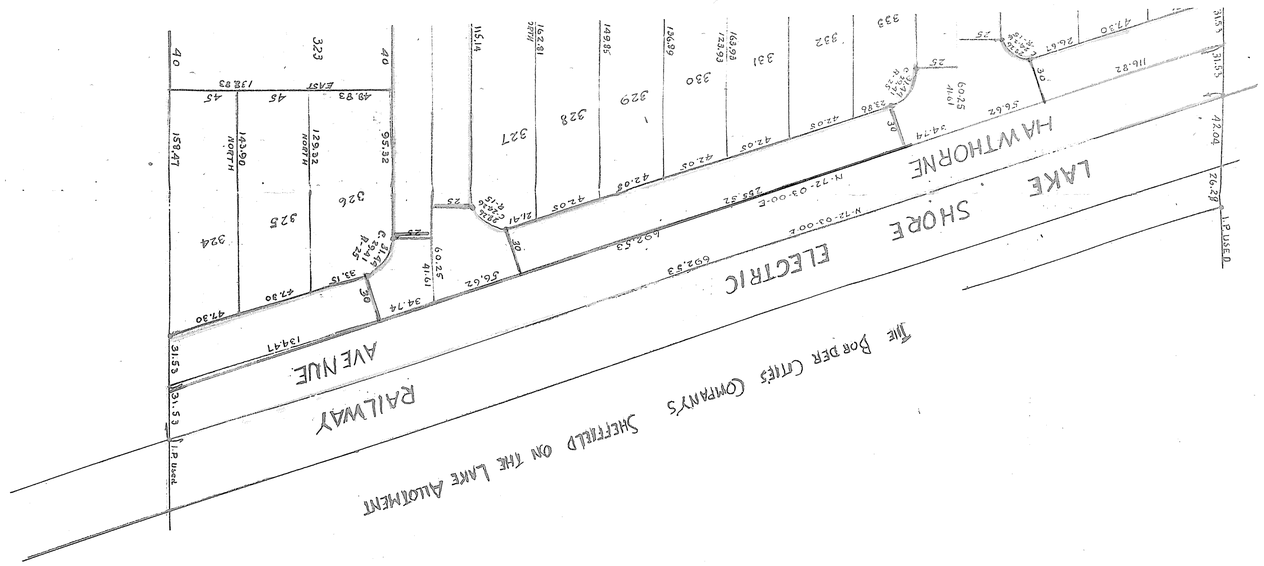
The Border Cities Company's Sheffield on the Lake Allotment
Lake Shore Electric
Hawthorne
Railway
Avenue
I.P. used
I.P. Used
N.72°-03'-00"E
N.72°-03'-00"E
692.53
692.53
255.52
116.82
47.50
76.67
94.74
42.05
42.05
42.08
42.05
42.08
42.05
42.08