Vol. 11 Pg 23 (535)

23




Vol. 11 Pg 23 (535)

http://www.adobepdf.com
Created by TIFF To PDF trial version, to remove this mark, please register this software.

VOL 11 Pg 23 (505)

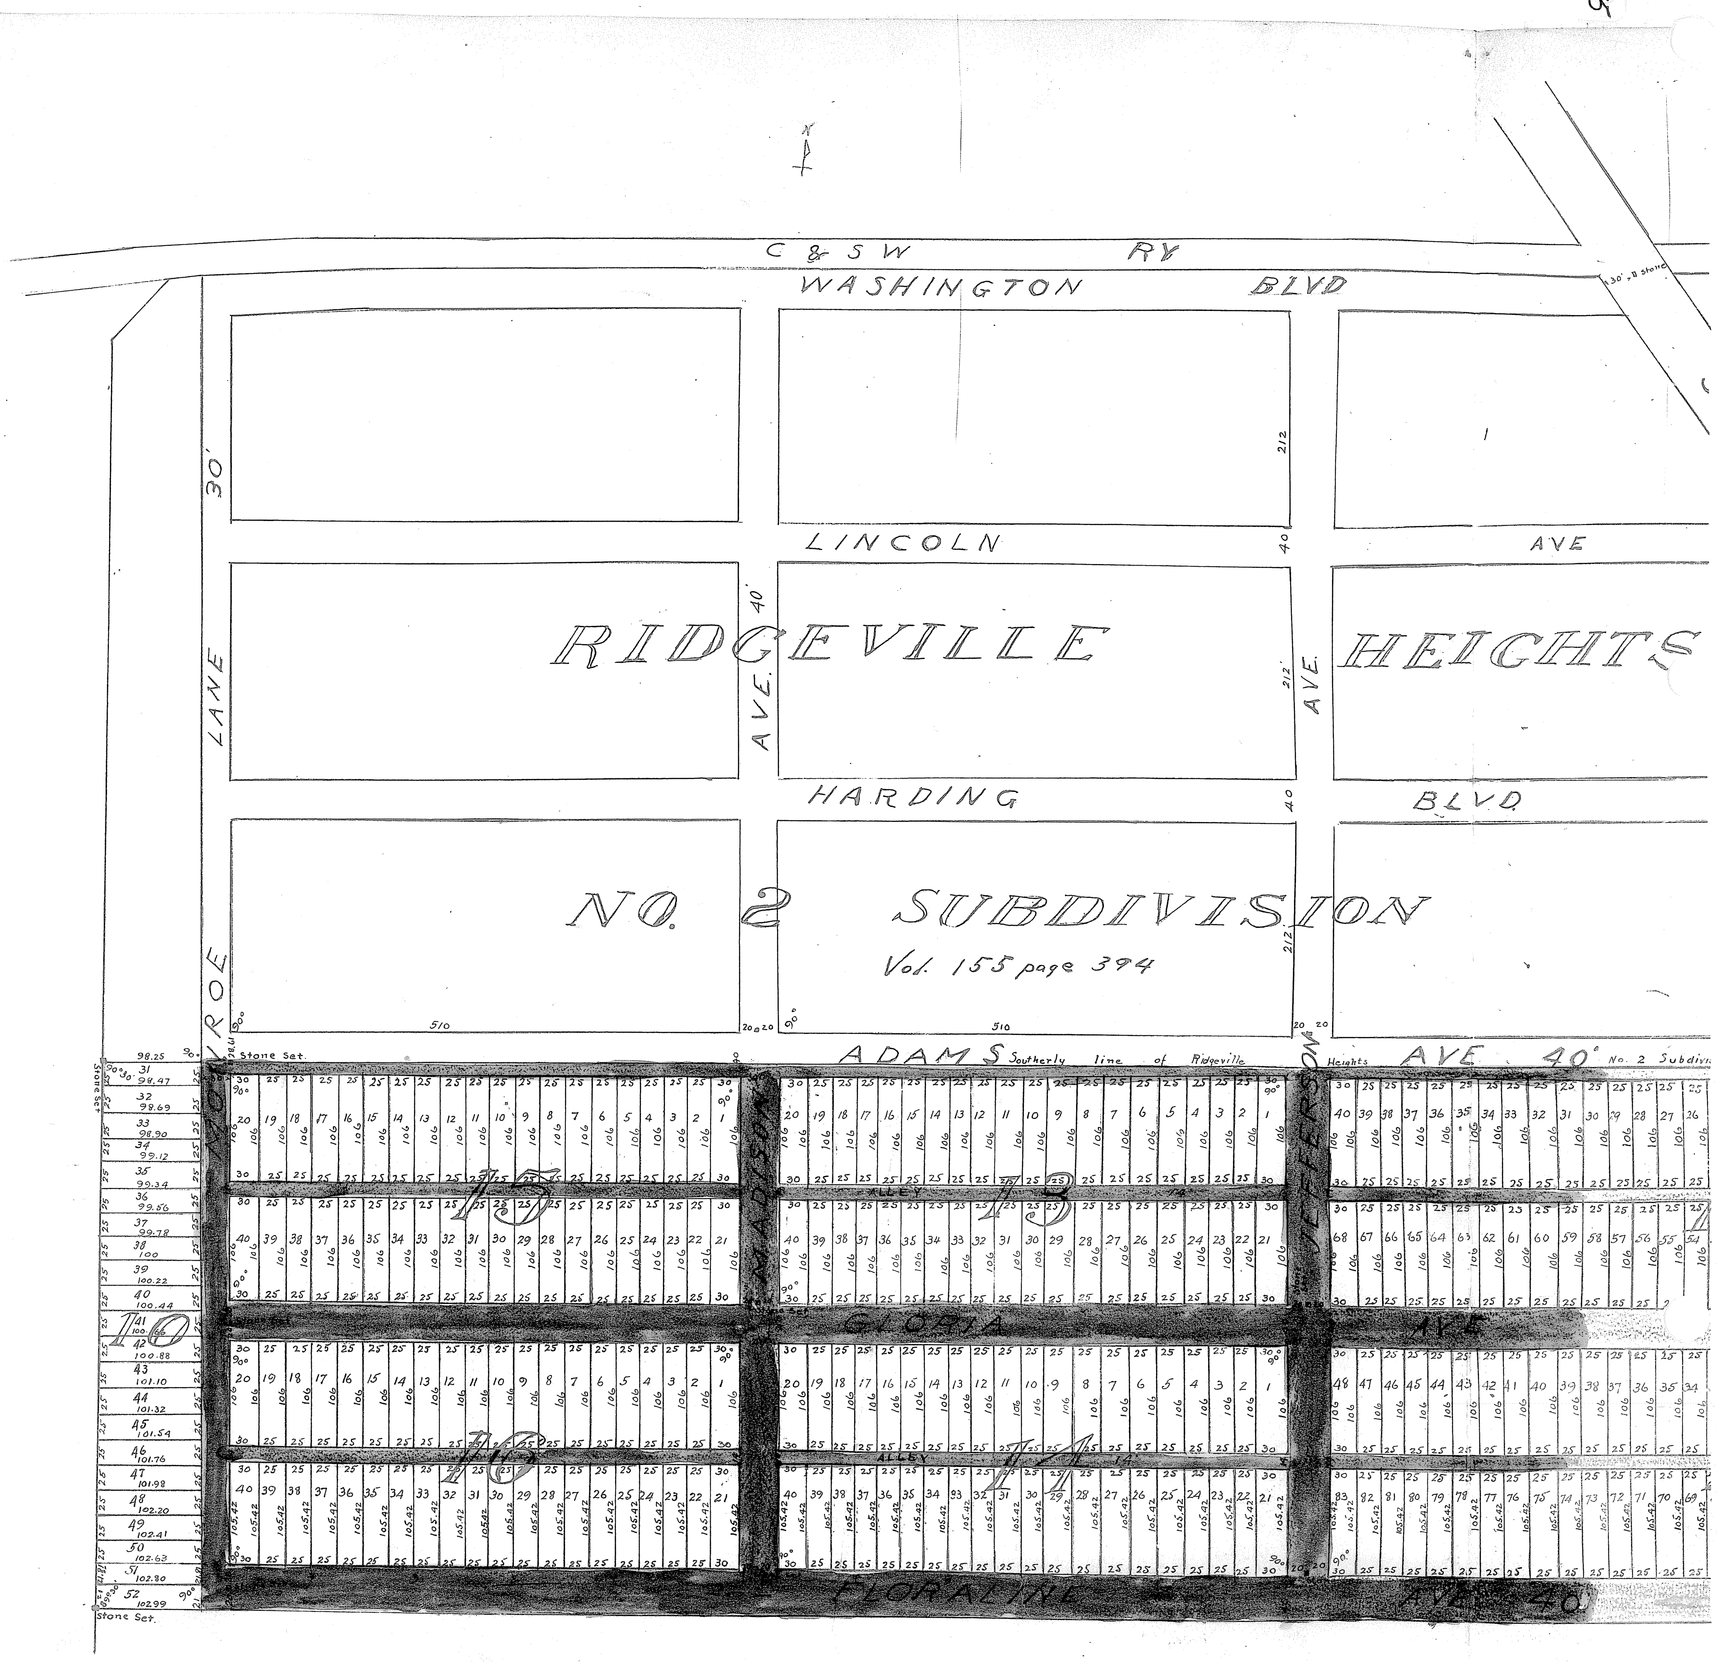

# ADDITION TO RIDGEVILLE HEIGHTS NO 2 SUBDIVISION




The accompanying is a correct plat of a sub division of 28 acres of land in Ridgeville Township, Lorain County, State of Ohio and is a part of Original lot No. 9 in said Township which was conveyed to The Commonwealth Co-Operative Realty Co. by H. D. Stetson. Stone monuments were set where indicated on the plat, dimensions are expressed in feet and decimal parts thereof. April 18-1924. F. B. Krause, C. E. Cleveland, Ohio.

State of Maryland
City of Baltimore, ss.

Before me a Notary Public, in and for said County and State personally appeared S. Lawrence Hammerman, President and Joseph Schick, Secretary and General Manager, for and on behalf of The Commonwealth Co-Operative Realty Company and acknowledged that they did sign and seal the accompanying instrument and that the same is their free personal act and deed and the free act and deed of said Company, in witness whereof I have hereunto affixed my hand and official seal at Baltimore, Maryland this 25th day of April A.D. 1924

Frances Schlesinger Notary Public (Seal)

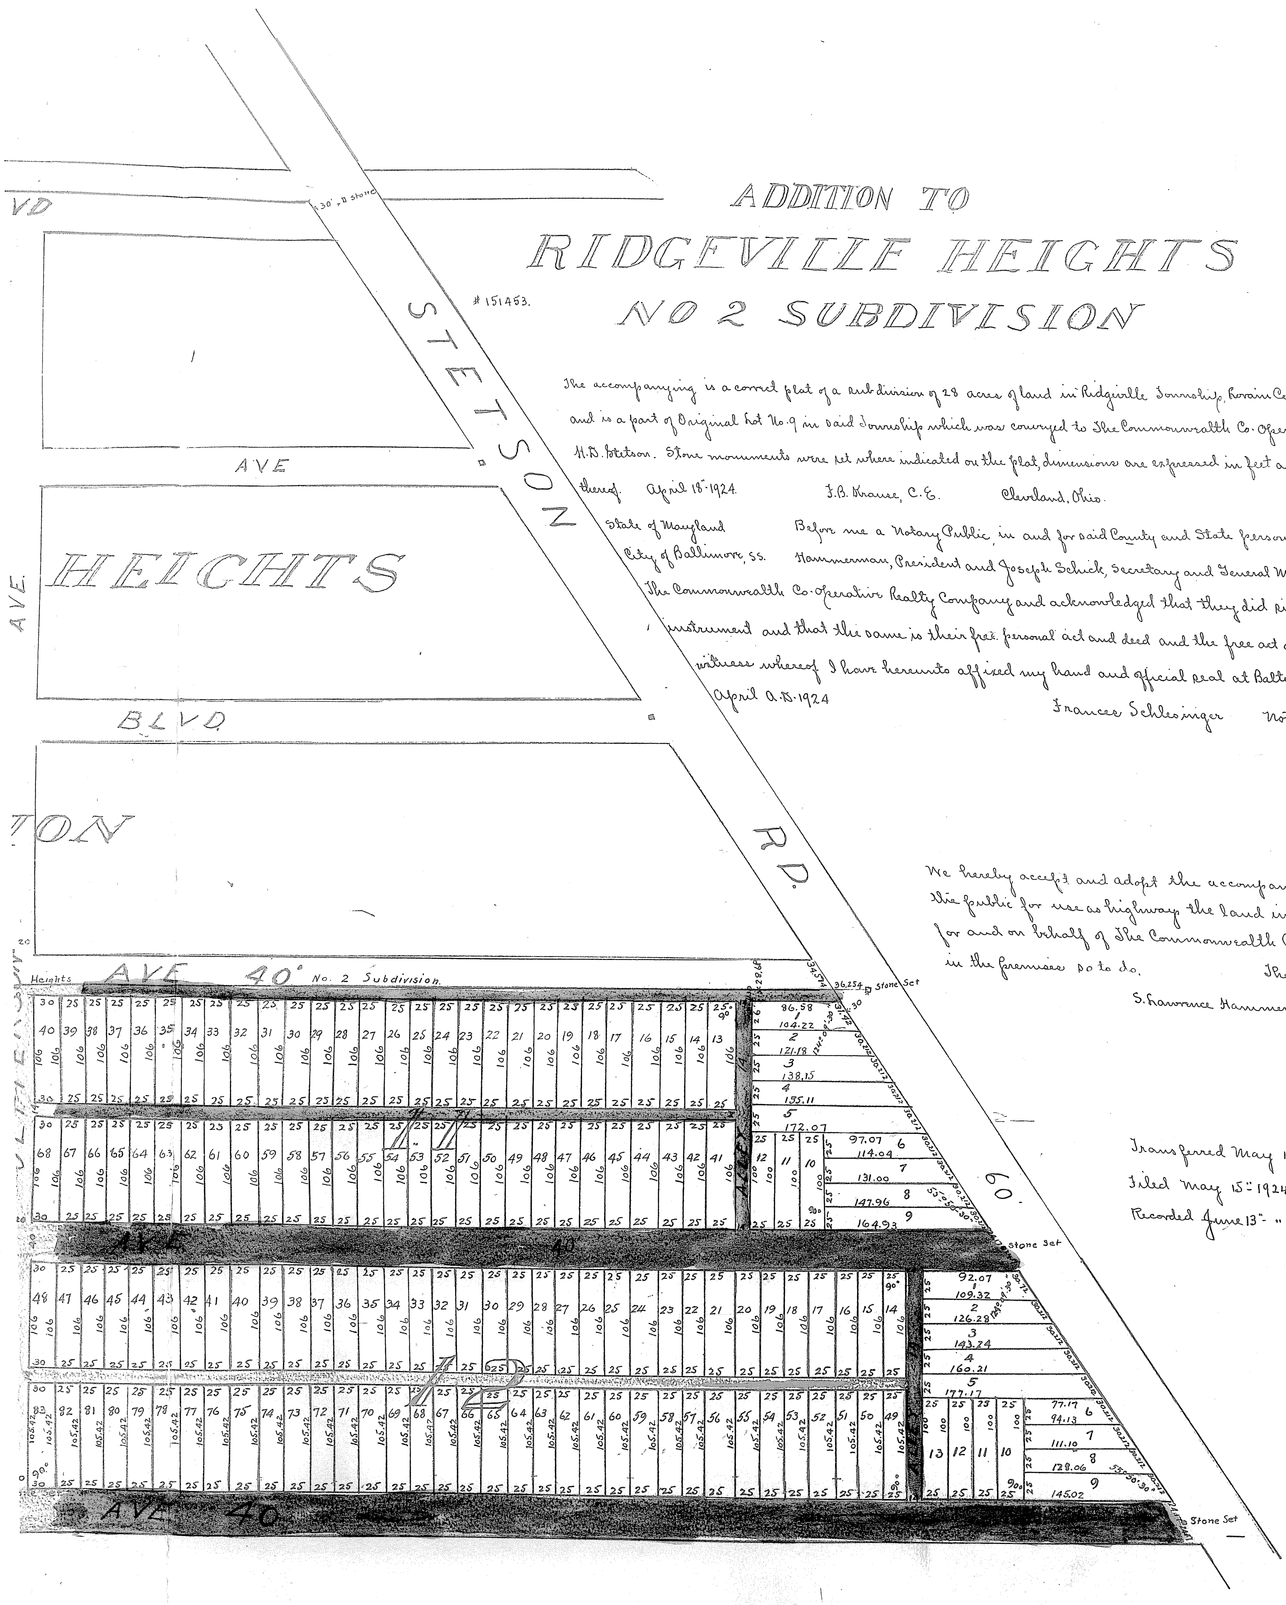We hereby accept and adopt the accompanying plat and sub division and dedicate to the public for use as highway the land indicated on the accompanying plat by the red tint for and on behalf of The Commonwealth Co Operative Realty Company, being duly authorized in the premises so to do.

The Commonwealth Co-Operative Realty Co. (Seal)

S. Lawrence Hammerman, President Joseph Schick, Secretary & General Manager.

Transferred May 15th 1924. M. H. Welty, Auditor

Filed May 15th 1924 at 9.00 a.m.

Recorded June 13th " Mrs Y. Mitchell, Recorder. Fee $47.60

VOL 11 Pg 23 (505)