VOL. 11 Pg 29 (658)

ACRE FARMS ALLOTI

Original Twp. Lots 27, 34 & 35 — West of Bla

ELYRIA, LORAIN CO. OHIO

April 22-1918 — Warden & i

Scale 1 inch = 100 feet

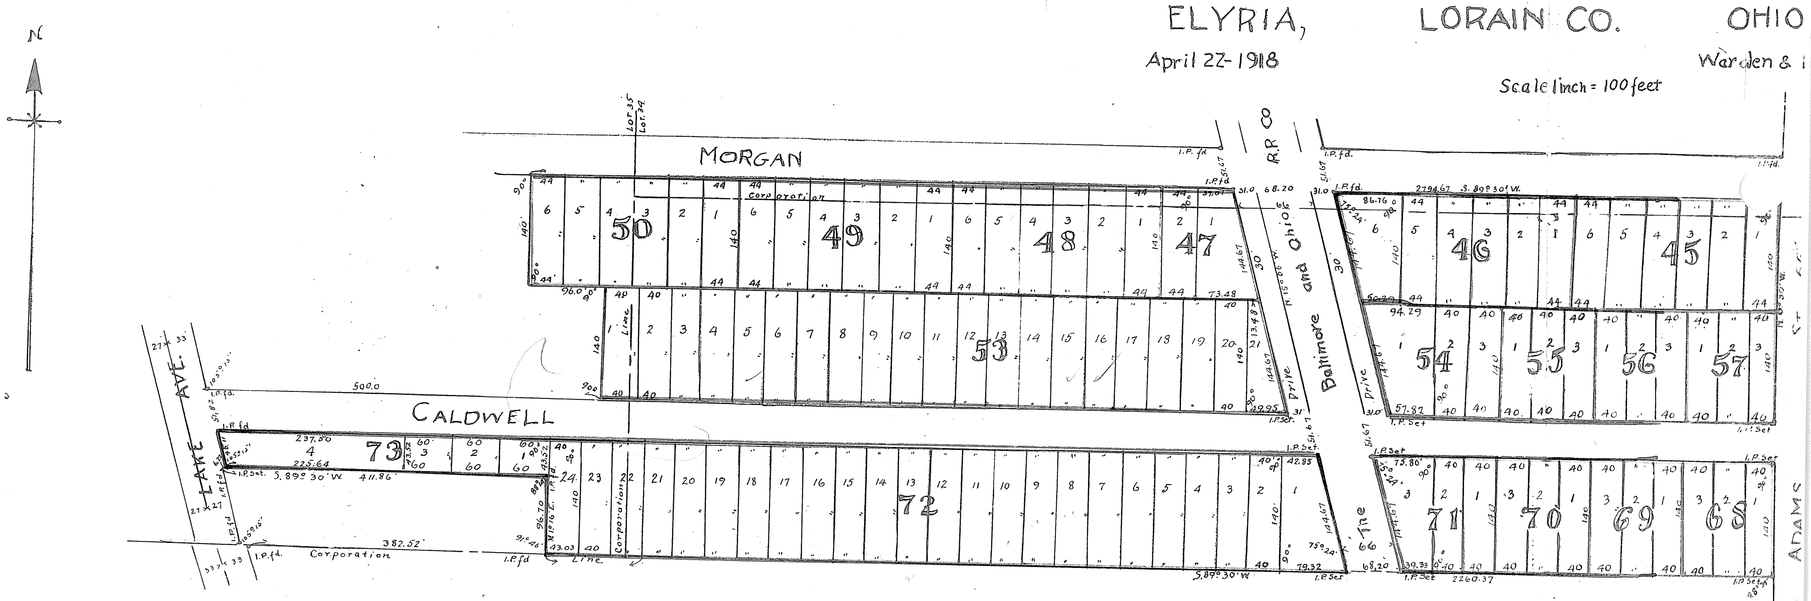

#155611-

The Acre Farms Allotment No. 2 made at the request of The Taylor-Duffey-Waid Company, is situated in Original Twp. lots Nos. 27-34-35 West of Black River, Elyria City, Elyria Twp., Lorain Co., Ohio and embraces 27.592 acres of land of which in lot 27 are 23.742 acres also 0.209 acres in said lot 27 being lot 211 in Crisp and Pettibone's Farmers Addition as recorded in Volume 6, Pg. 24 of Lorain County Record of Plats; 2.21 acres in lot 34; 1.420 acres in lot 35. Iron pins were found or set as hereon shown. Measurements are in feet and decimals thereof. We certify the foregoing plat to be correct. Warden T. Hamilton, Engineers.

We, the undersigned, The Taylor-Duffey-Waid Company, owner of the land embraced in the above plat of the Acre Farms Allotment No. 2 hereby accept the same to be correct and dedicate the Avenues and Streets, Drives and Boulevard as shown hereon to public use for street purposes. In witness whereof we have hereunto set our hands and corporate seal at Cleveland, Ohio, this 6th day of May A.D. 1918.

The Taylor-Duffey-Waid Company (Corp. Seal)

By its President, A.C. Waid Secretary, B.J. Duffey

I hereby certify that the streets, avenues, drives, boulevard as shown on the accompanying plat, inside of Elyria City corporation, were duly accepted by the Council of the City of Elyria, Ohio as public streets by Ordinance #2633 duly passed for that purpose on the 7th day of April A.D. 1924. David N. Hamlin, Clerk of the Council

State of Ohio, } Before me, a Notary Public in and for said County and State personally appeared The Taylor-Duffey-Waid Company a
Cuyahoga County ss. } corporation, by its president A.C. Waid and its Secretary, B.J. Duffey, who are personally known to me and who did acknowledge the signing of the foregoing plat of the Acre Farms Allotment No. 2 to be its and their free act and deed. In testimony whereof I have hereunto set my hand and official seal, at Cleveland, Ohio, this 6th day of May A.D. 1918. C.N. Fiscus Notary Public (Seal)

Approved by H.A. Beck, Service Director acting as Platting Commission for the City of Elyria, Ohio, this 16th day of October A.D. 1923.
H.A. Beck, Service Director

I have carefully examined the accompanying plat of the Acre Farms Allotment No. 2 and certify the same to be correct and that sufficient monuments have been set. Elyria, Ohio, October 16th 1923.
J.M. Powell, City Engineer.

State of Ohio
Lorain County
foregoing plat
City of Elyria
have been acc
with the fore
Farms Allot
The Taylor-Du
they have he
further design
of the several p

VOL. 11 Pg 29 (658)

http://www.adobepdf.com
Created by TIFF To PDF trial version, to remove this mark, please register this software.

VOL 11 B.29 (558)

ALLOTMENT No. 2

West of Black River Elyria Twp.

LORAIN CO. OHIO

Warden & Laundon Engineers

Scale 1 inch = 100 feet

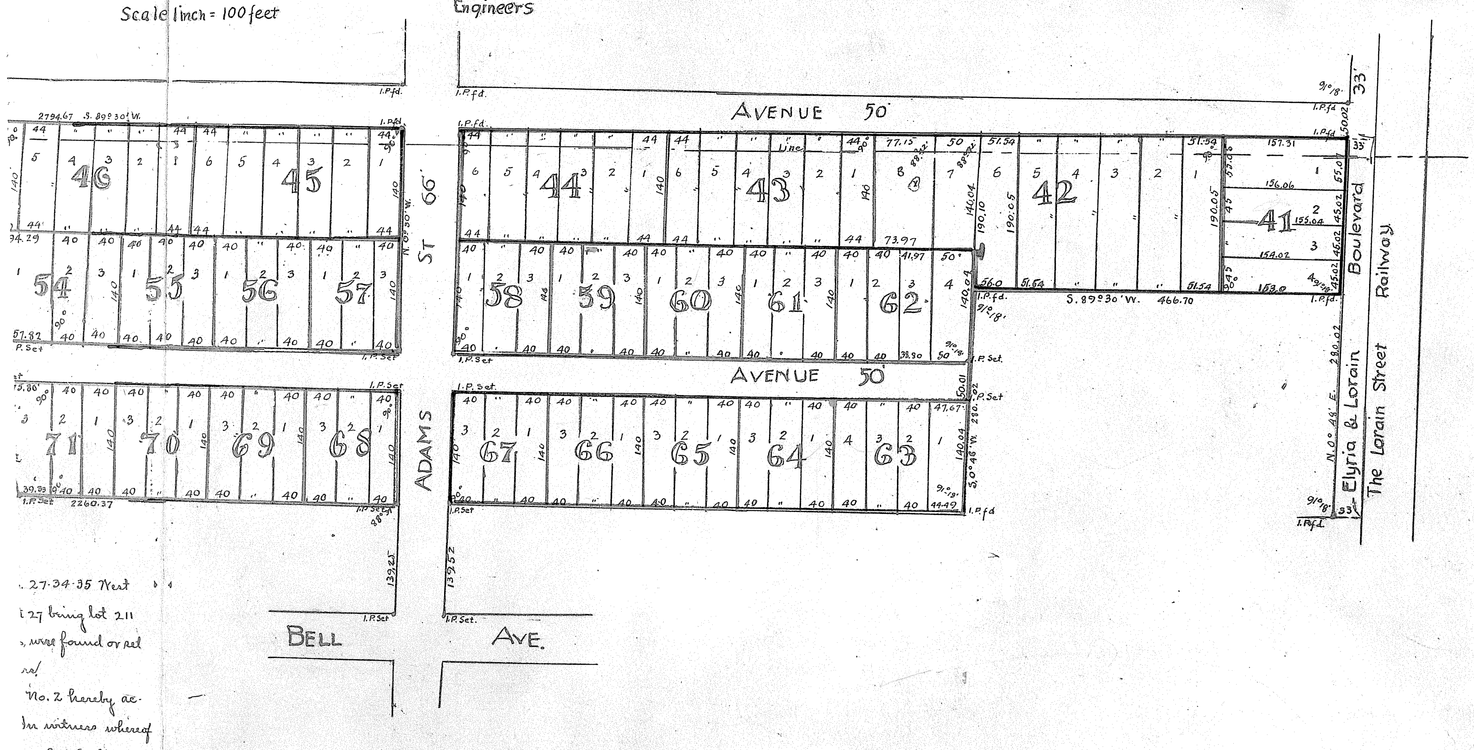

. 27-34-35 West
i 27 being lot 211
, were found or set
ns/
No. 2 hereby ac-
In witness whereof
y (Corp. Seal)
. J. Duffey
ation, were
h day of

npany a
ho did acknow-
eof I have here-

A.D. 1923.

that sufficient

State of Ohio, Lorain County, ss. } I, M. H. Weltz, the duly elected and qualified, County Auditor of said County and State, do hereby certify that I have made the foregoing plat of a part of original Township lots 27, 34 and 35, West of Black River, Elyria City, Elyria Township, Lorain County, Ohio, embracing 27.592 Acres, including streets which have been accepted by the Council of the City of Elyria by Ordinance No. 2633, in accordance with the provisions of Section 5556 of the General Code of Ohio, said plat to be known as Acre Farms Allotment No. 2. This action having become necessary owing to the inability of The Taylor-Duffey-Waid Company, the original owners to legally plat this property as they have heretofore sold numerous parcels of land by metes and bounds descriptions and further designated as proposed lot or lots in a particular block, thereby rendering the description of the several parts thereof indefinite and doubtful for taxation purposes.

M. H. Weltz, Auditor of Lorain County.

Transferred Oct. 6. 1924. M. H. Weltz, Auditor.

Received for Record Oct. 6. 1924 at 8^00 a.m.

Recorded Oct. 14th 1924. Wm. J. Mitchell, Recorder

Fee $ 30.25.

VOL 11 B.29 (558)

http://www.ashtipdf.com
Created by TIFF To PDF trial version, to remove this mark, please register this software.