VOL 11 Pg 31 (559)

31

MAP
OF
GUILFORD ALLOTMEN

Original Lot 9 West of West Branch Black R

ELYRIA LORAIN CO. OHIO

Scale 1 inch = 40 ft. Aug. 20

Warden & Saunders, Civil Engin

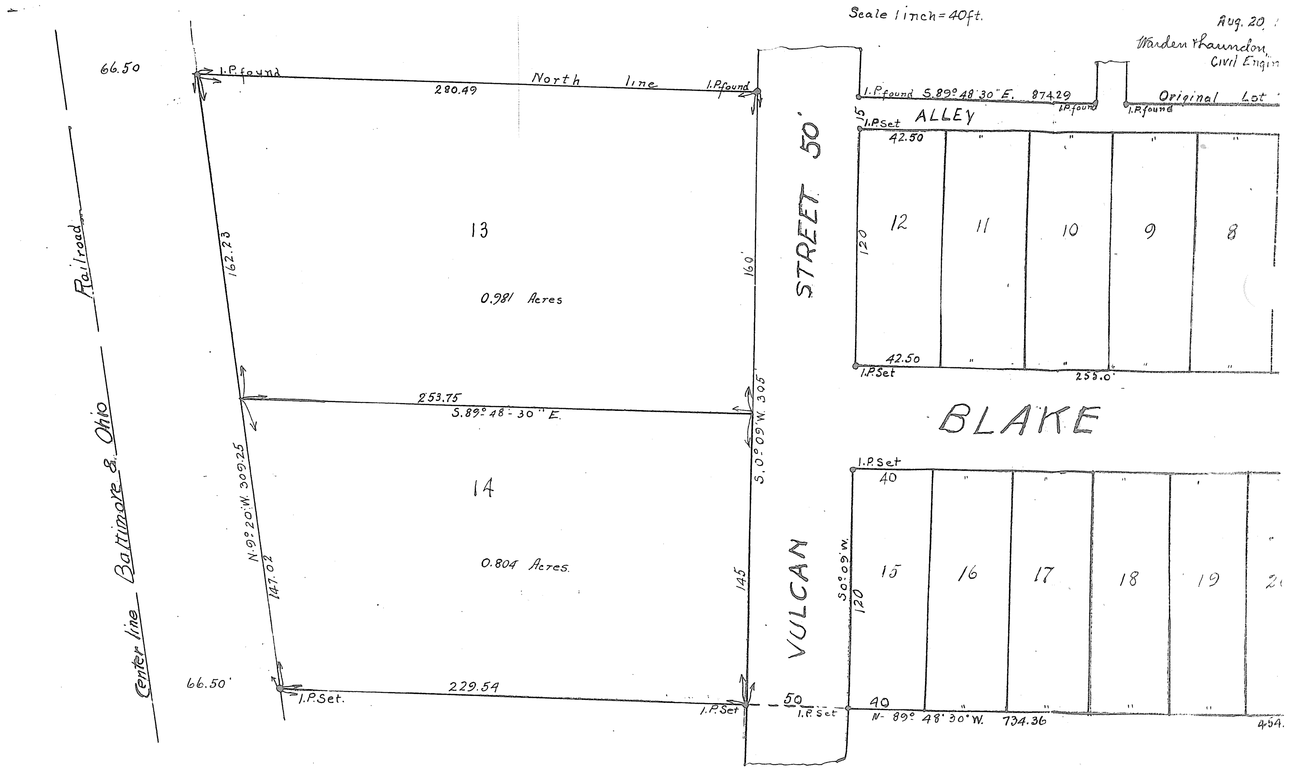

#156211-

The above plat of Guilford allotment made at the request of Pearl Beck owner of the land embraced by said plat contains 5.6317 acres of land in original lot 9 west of the west branch of Black River, City of Elyria, Lorain Co., Ohio. Iron pins were found or set at all points so indicated on the above map. Measurements were in feet or decimal parts thereof. All of which we certify to be correct.

Dated Aug. 21. 1923. Warden & Saunders, Civil Engineers. By J. N. Warden.

This is to certify that I, Pearl Beck and Henry A. Beck, husband and wife, owners of land embraced by the above plat of the Guilford allotment have caused said plat to me surveyed and made by Warden & Saunders and accept the same to be correct and dedicate to public use for streets forever the streets and alleys shown on said plat. In witness whereof we hereunto set our hands at Elyria, Ohio this 21st. day of August A.D. 1923. Pearl Beck, Henry A. Beck. Signed in presence of:- Hester Osborne Agnes M. Lucas

State of Ohio, Lorain Co. ss. Before me a Notary Public in and for said County and State, came Pearl Beck and Henry A. Beck, husband and wife, who are personally known to me, and who acknowledged the signing of above plat to be their free act and deed. In testimony whereof I hereunto set my hand and official seal at Elyria, Ohio, this 21st. day of August A.D. 1923

A.M. Lucas, Notary Public (Seal)

This is to certify that we, Jim Teher & Aleik Sabo and Kavandi Sabo, husband and wife, owners of land embraced by said plat of Guilford Allotment have caused said plat to be made and surveyed by Warden & Saunders and accept the same to be correct and dedicate to public use for street forever the streets and alleys shown on said plat. In witness whereof we have hereunto set our hands at Elyria, Ohio, this -- day of October 22 A.D. 1924. Jim Teher. Alex Sabo. Kavandi Sabo. Signed in presence of John J. Kolofas. Julia Kovacs.

State of Ohio, Lorain County ss. Before me a Notary Public in and for said County and State, personally came Jim Teher and Aleik Sabo and Kavanda Sabo husband and wife, who are personally known to me and who did acknowledge the signing of the accompanying plat to be their free act and deed. In testimony whereof I have hereunto set my hand and official seal at Elyria, Ohio, this 22 day of October A.D. 1924.

John J. Kolofas. Notary Public (Seal).

Th
and that suffice
This
Lorain Co., Ohio, &
Th
of the City of El
Recei
Fee $9.45

VOL 11 Pg 31 (559)

http://www.ahdtpdf.com
Created by TIFF To PDF trial version, to remove this mark, please register this software.

VOL 11 Pg 31/539

MAP
OF
LFORD ALLOTMENT

Lot 9 West of West Branch Black River

TRIA LORAIN CO. OHIO.

ch = 40ft. Aug. 20, 1923.

Warden Thaundow
Civil Engineers.

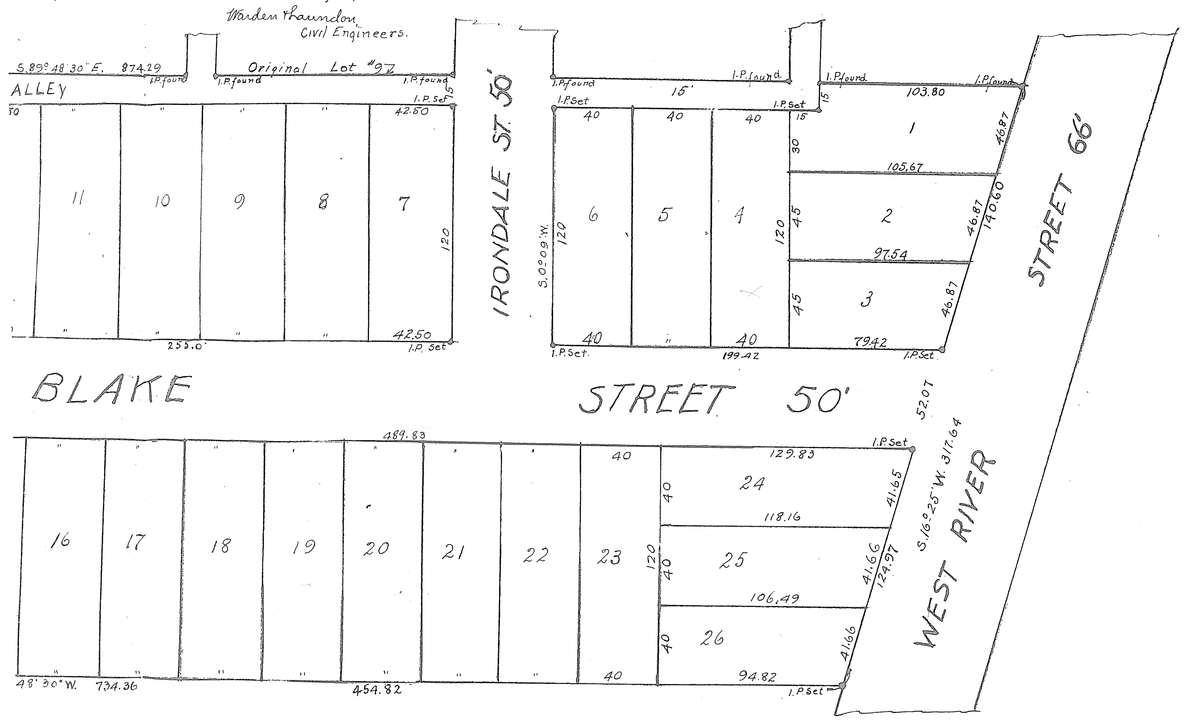

#156211-

ual lot 9
decimal parts

lot to me sur-
hereof we here-
o M. Lucas
e, and who
ist A.D. 1923
blic (Seal)
said plat
In witness
Julia Kovacs,
are personally
Elyria, Ohio.

This is to certify that I have carefully examined the accompanying plat of Guilford Allotment and find the same to be correct. and that sufficient monuments have been set. Dated Aug. 22. 1923.

J. M. Powell, City Engineer.

This is to certify that the above plat of Guilford Allotment has been approved by me acting as Plotting Commission for the City of Elyria, Lorain Co., Ohio, this 22 day of Aug. A.D. 1923.

H. A. Beck, Safety-Service Director
Acting as Plotting Commission for the City of Elyria, Ohio.

This is to certify that the streets and alleys shown on the accompanying plat of the Guilford Allotment have been accepted by the Council of the City of Elyria, Ohio as public streets by Ordinance #2665 passed on the 20th. day of October A.D. 1924. for that purpose.

David M. Hamlin, Clerk of Council.

Transferred Oct. 23. 1924 M. H. Welty, Auditor

Received Oct. 23. 1924, at 10 a.m. Recorded Nov. 4. 1924

Wm. S. Mitchell, Recorder

Fee $9.45

VOL 11 Pg 31/539