http://www.adultpdf.com
Created by TIFF To PDF trial version, to remove this mark, please register this software.

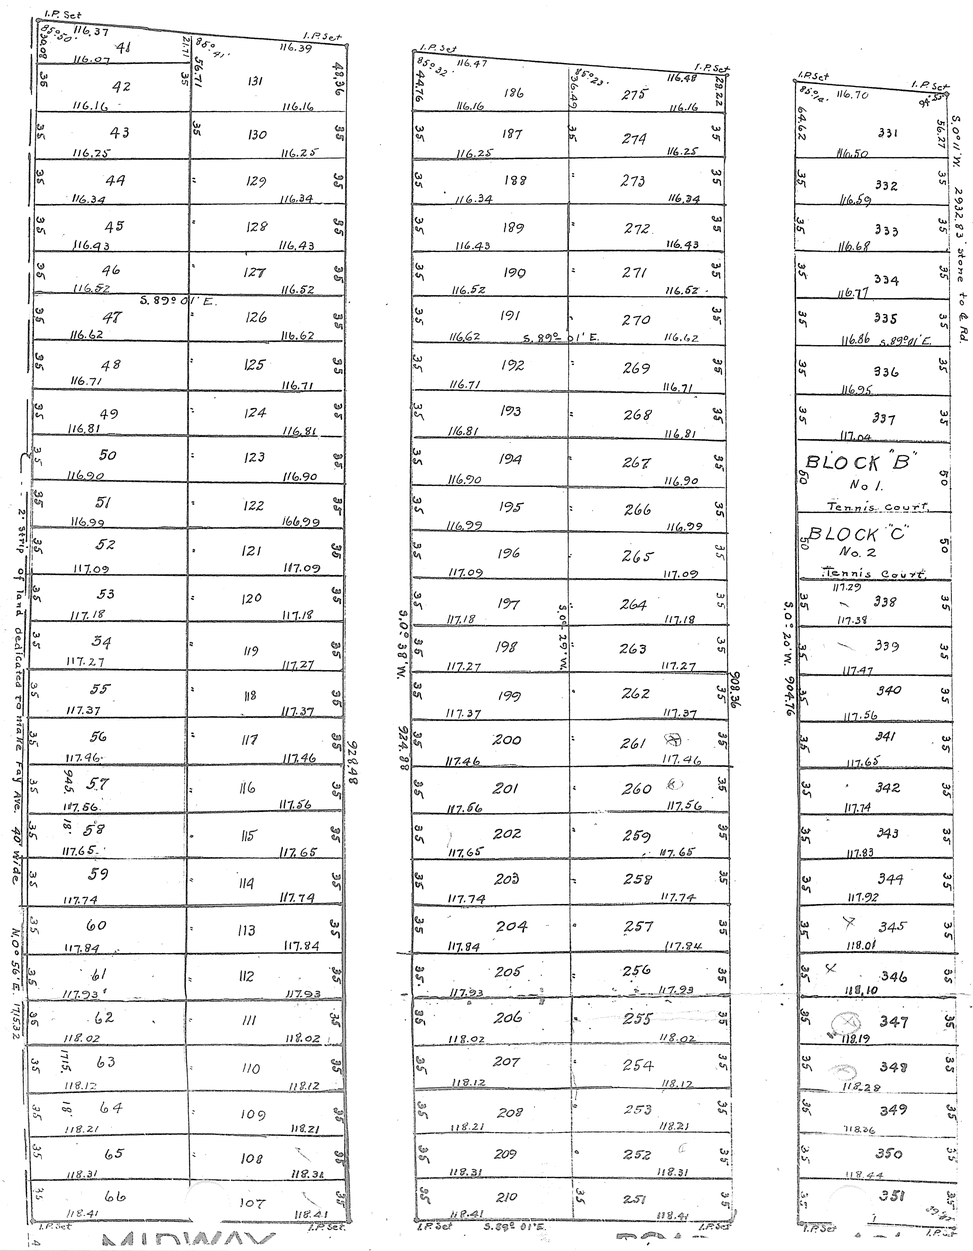

VOL 11 Pg 33 (560)
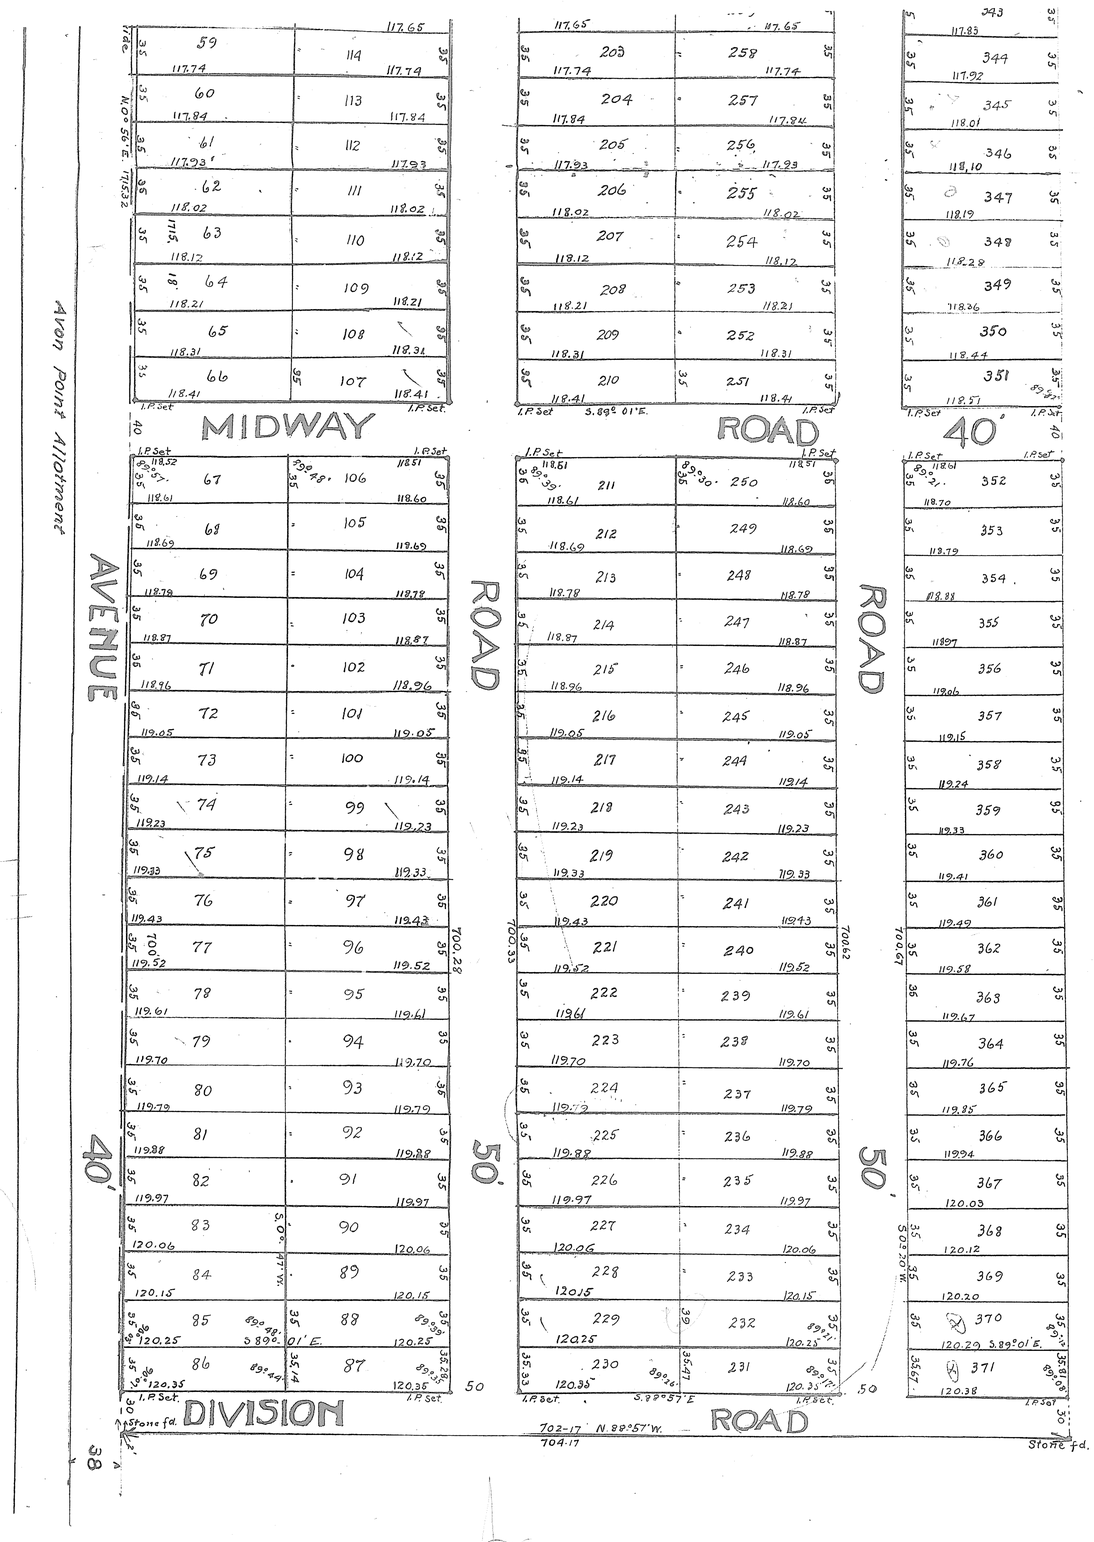
VOL 11 Pg 33 (560)