VOL 11 PG 34 (360)

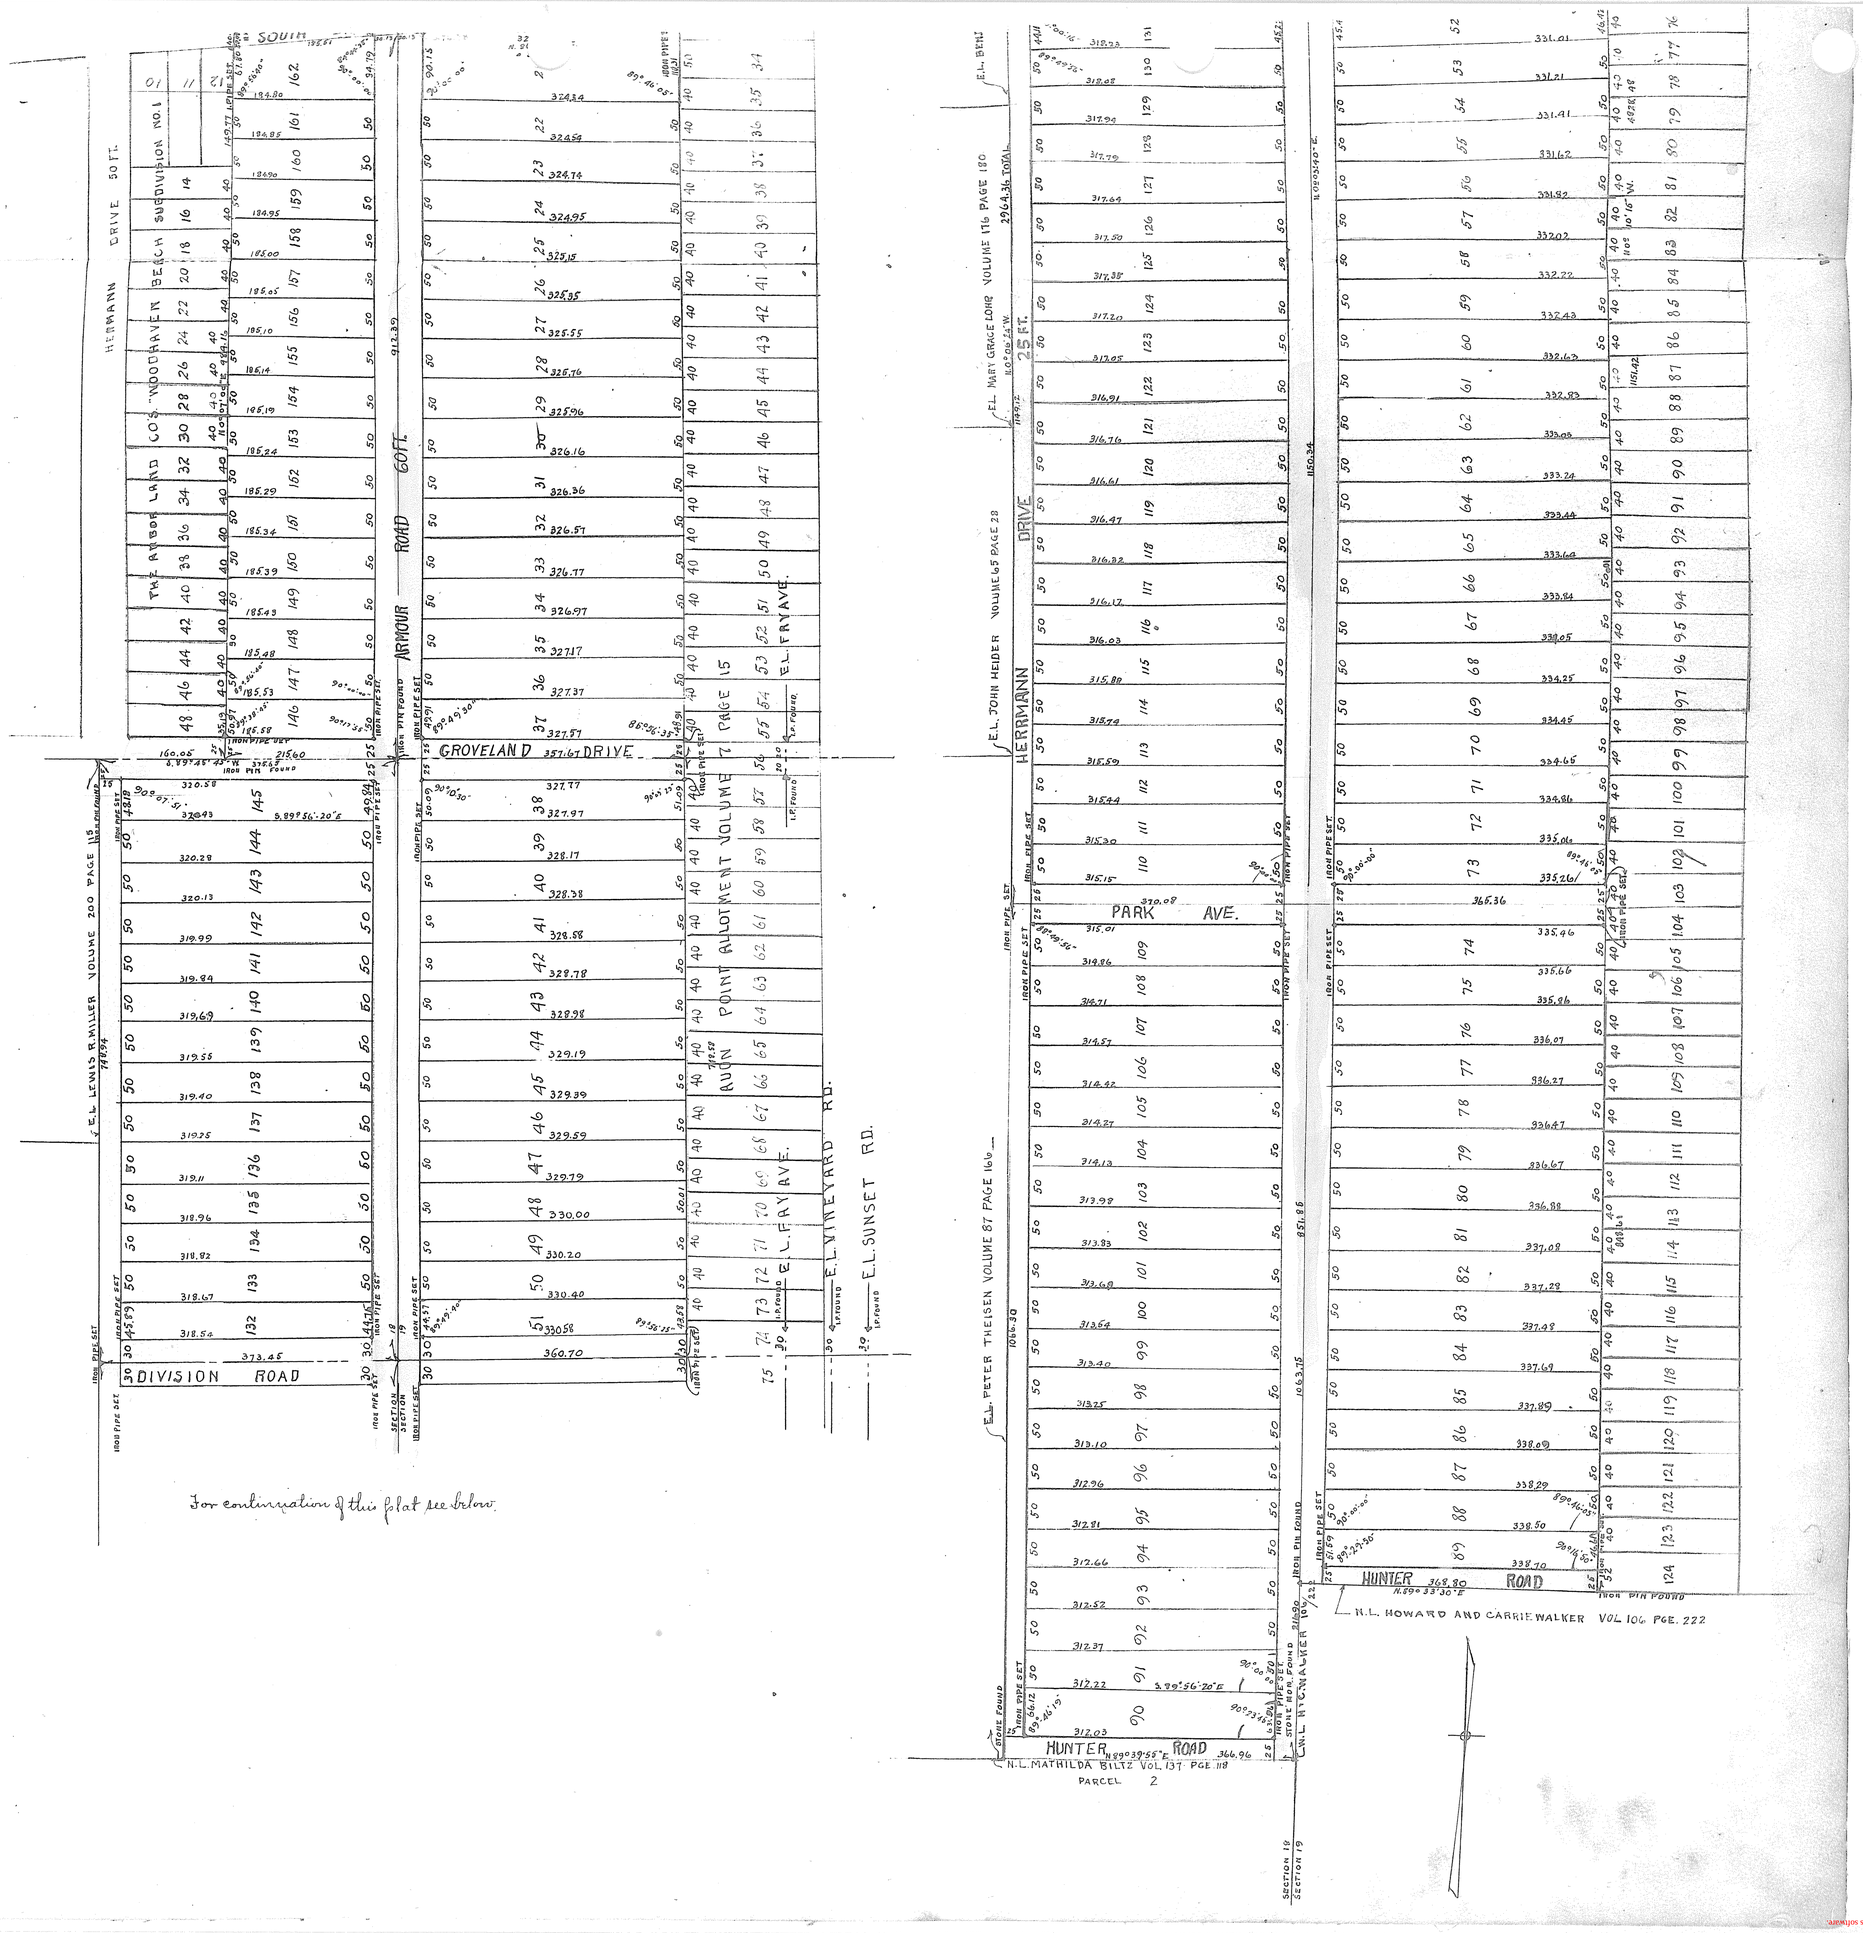

VOL 11 PG 34 (360)

http://www.addthis.com
Created by TIFF To PDF trial version, to remove this mark, please register this software

VOL 11 PG 34 (580)

No. 159109.

AVON VINEYARD

Scale 1 inch = 100 feet

Avon Lake Village

May 24 1924.

The Night O'Rourke Company

L. MARY GRACE LOHR VOLUME 176 PAGE 180.

E.L. BENJ. BUSWELL VOLUME 71 PAGE 153

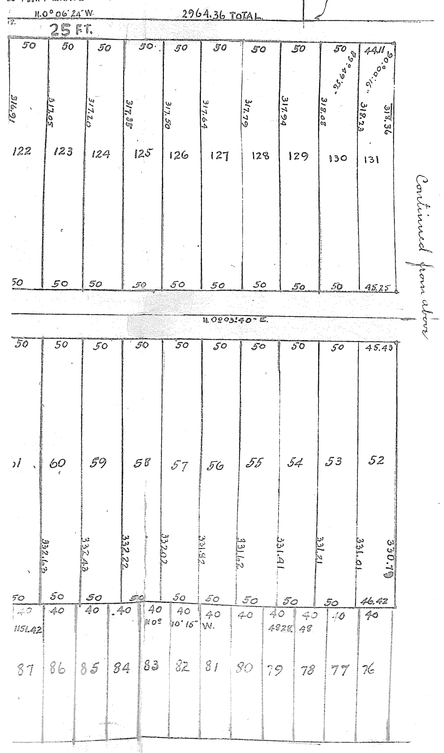

The undersigned, owners of land as shown upon this plat, hereby accept this subdivision of the same, and dedicate to public use the land shown in in yellow shade for street purposes.

The Racamp-Hartzell Company (Corp. Seal)

Witness: James Baker, Henry R. Davis — Geo. S. Pierce, President — Fred J. Hartzer, Secretary

State of Ohio, County of Cuyahoga, ss. Before me a Notary Public in and for said County and State personally appeared the above named The Racamp-Hartzell Company, by George S. Pierce President, and Fred J. Hartzer, Secretary, who acknowledged that the name of The Racamp-Hartzell Co. was subscribed to the foregoing instrument by themselves as officers thereof, and that the same was their free act and deed and the free act and deed of the said The Racamp-Hartzell Company. In testimony whereof I hereunto set my hand and seal at Cleveland this 27th day of October 1924

J. N. Grenvotta — Notary Public (Seal)

Plat approved for record only by Ord. No. 79 of the Council of the Village of Avon Lake, dated Jan. 26/25. — W. R. King, Village Clerk.

Situated in Original lots 18 and 19 in Avon Township, Lorain County, now in the Village of Avon Lake. Distances are given in feet and decimal parts thereof. Stone monuments and iron pipes were found or have been set, as indicated, all of which we certify to be correct. Cleveland, Ohio, May 24, 1924.

The Night O'Rourke Co. Per Edward C. O'Rourke

The streets dedicated in this plat are sufficiently defined by monument. — Warden & Saunders, — J. W. Saunders, Village Engineer.

The undersigned, first mortgagee of land as shown upon this plat, hereby accepts this subdivision of the same, and dedicates to public use the land shown hereon in yellow shade for street purposes.

Witness, Henry R. Davis, Alfreda M. Uhle. — Alma Armour — October 24, 1924.

State of Ohio, County of ---- ss. Before me a Notary Public in and for said County and State, personally appeared the above named Alma Armour who acknowledged that he did sign the foregoing instrument and that the same was his free act and deed. In testimony whereof I have hereunto set my hand and official seal at Cleveland Ohio this 24th day of October 1924.

Herbert N. Bell — Notary Public (Seal).

Fee $50.35

Transferred Feb. 2. 1925. — M. H. Welty, Auditor

Received for record Feb. 3. 1925 at 11^00 a.m.

Recorded Feb. 20th 1925. — Wm. G. Mitchell, Recorder.

VOL 11 PG 34 (580)