http//www.adultpdf.com
Created by TIFF To PDF trial version, to remove this mark, please register this software.

6

No 162479 -

The Homebuilders Service Co's

HOME CREST PARK

Lots 25-26 — Ridgeville Twp

Lorain Co. Ohio.

1 in. = 50' N

May 18 1925 — Scale 1 inch = 50 feet

402 Rockefeller Building.
Phone Main 2687 — Cleveland Ohio.

This is to certify that at the request of The Homebuilders Service Company owners of the land by the accompanying plat we have surveyed and platted the map hereto attached, said plat being situated in Ridgeville Twp. Original Lots 25 and 26 County of Lorain and State of Ohio, that portion in Original Lot 25, being 10.2211 acres and in lot 26 being 27.3037 acres, Iron stakes or stone monuments were set or found as indicated on said map. Iron stakes are set at all street corners. Measurements are in feet and decimal parts thereof. All of which we certify to be correct. Dated May 18, 1925

Warden & Saunders, Civil Engineers, by G. W. Warden

We the undersigned owners of the premises embraced by the above plat hereby accept said plat to be correct and dedicate to public use for street purposes the streets shown upon said plat. In witness whereof we have hereunto set our hand and corporate seal at Cleveland Ohio, this 20 day of May 1925

Signed in the presence of
Herman L. Hammerman
Ben Zimmerman

The Homebuilders Service Co (Corp. Seal)
S. L. Hammerman President
by Esther Hammerman Secretary-Treasurer.

State of Ohio, Cuyahoga County ss. Before me a Notary Public in and for said County and State personally came The Homebuilders Service Company a Corporation by its President, S. L. Hammerman and its Secretary and Treasurer, Esther Hammerman who acknowledged the signing of the foregoing instrument to be its and their free act and deed. In testimony whereof I have hereunto set my hand and official seal at Cleveland Ohio this 21 day of May 1925.
H. J. Meller, Notary Public (Seal)

The above plat was approved by me this 22 day of May 1925
James A. Hewitt Safety Service Director
Acting as Platting Commission for the City of Elyria, Ohio.

Transferred May 22-1925 - M. H. Welty Auditor.
Received for record May 23-1925 At 9:00 A.M.
Recorded July 1-1925 - Mrs E. Mitchell, Recorder.

Fee, 38.90

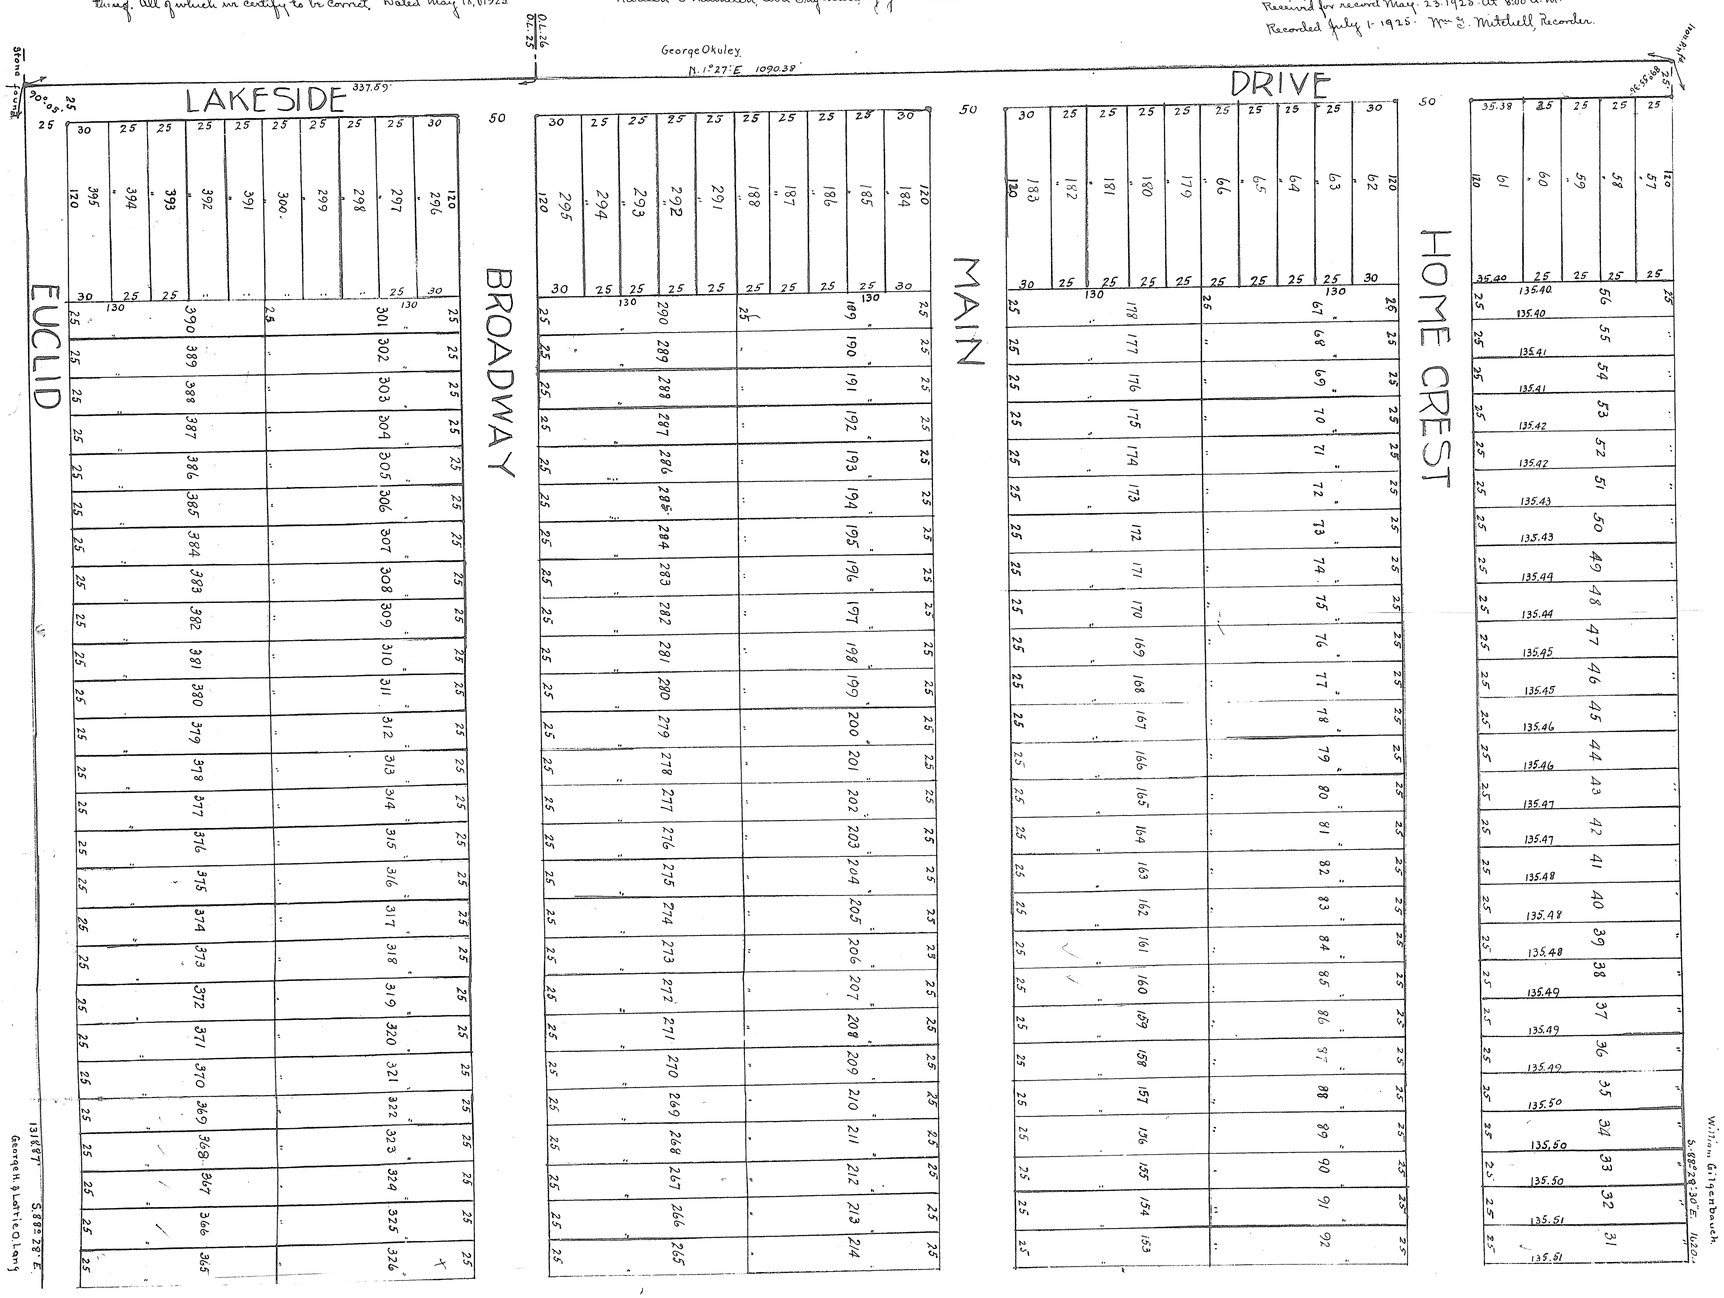

VOL 12 Pg 6 (564)

VOL 12 Pg 6 (564)

VOL 12 Pg 6 (564)

VOL 12 Pg 6 (564)

Ord. Ordinance to change name of Main St. as Shaker Dr. 846 #685598 Pg. 150

http://www.adobepdf.com
Created by TIFF To PDF trial version, to remove this mark, please register this software.