11

VOL 12 Pg 11 (567)

No. 166095.

THE HIGHLAND PARK LAND CO'S HIGHLAND BLVD. SUBDIVISION

Being a part of lot 6 Tract 1 in Black River Township, Lorain County Ohio. Stone or Iron monuments were found or set as indicated on this m are given in feet & decimal parts thereof. All of which we certify to be corr
Scale 100' = 1" 55.5817 Acres. The W. E. Holland Engineering Co.
August – 1925. By W. E. Holland, S
△ Denotes Iron Pin Set.

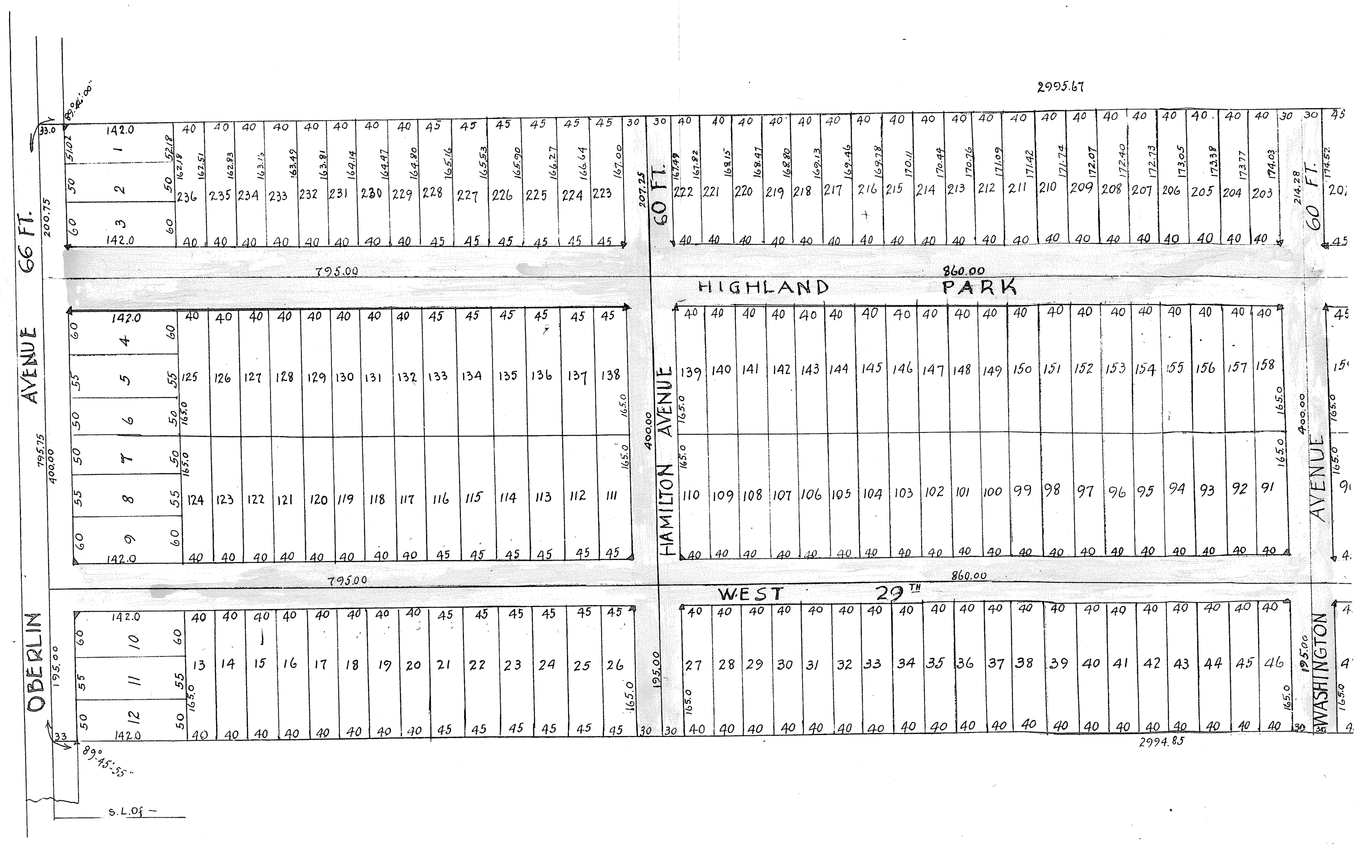

We, the undersigned, owners of land shown on this plat hereby accept this subdivision of the same and dedicate to public use the streets as shown hereon in yellow shade. . . . . The Highland Park Land Co. By Bertha Schott, Pres. By Lulu Mehling, Secy.

State of Ohio } County ss. Before me a Notary Public in and for said State and County, personally appeared the above named The Highland Park Land Co. by Bertha Schott, Pres. and Lulu Mehling, Secy. who acknowledged that they did sign the foregoing instrument, as Pres. and Secy. and that the same was their free act and deed and the free act and deed of said The Highland Park Land Co. In testimony whereof I have hereunto set my hand and official seal at – Ohio, this 24 day of August 1925. F. J. Zeman Notary Public (Seal)

For Journal Entry to alter Plat see Miscellaneous Deed Vol. 1 Pg. 80 # 188313
" Proof of Publication " " " 11 " 81 188314
" Journal Entry " " " 11 " 82 188315
" Petition " " " 11 " 84 188316
" altered Plat see Vol. 13 Pg. 14

The
public use the
Kit
State
C. A. Brown, As
Trust Co. Ex
J
P

VOL 12 Pg 11 (567)

VOL 12 B 11 (569)

ILAND PARK LAND CO'S
) BLVD. SUBDIVISION

in Black River Township, Lorain County and State of
te were found or set as indicated on this map. Dimensions
thereof. All of which we certify to be correct.

The W. E. Holland Engineering Co.
By W. E. Holland, Secy.

in Set.

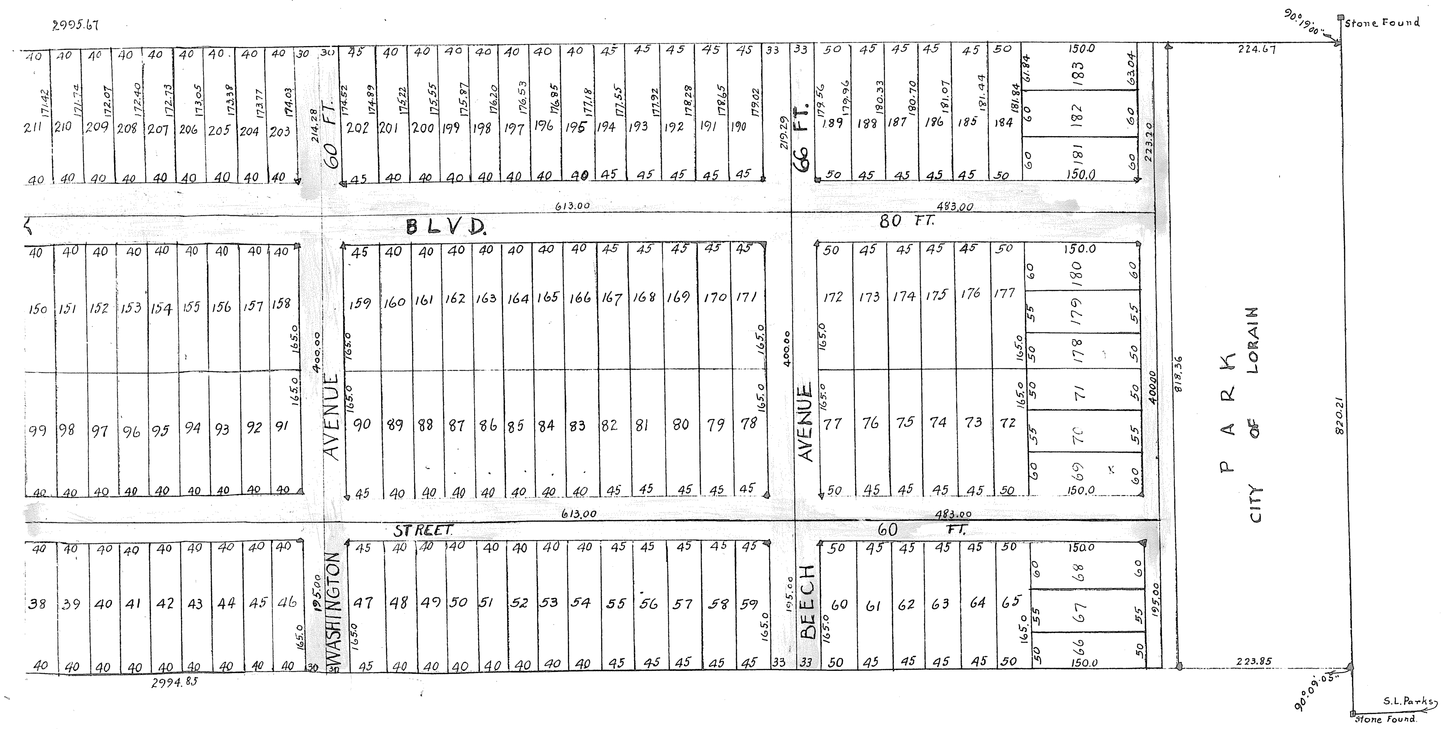

he streets
secy.
named The
er. and Secy.
rements set

The undersigned, The Cleveland Trust Co., Mortgagee of land as shown on this plat hereby accept this subdivision of the same and consent to the dedication for public use the land shown hereon in yellow shade.

The Cleveland Trust Co. (Corp. Seal)

Witnesses: S. M. Porter - R. Bradley

By J. H. Hobson Vice Pres. By C. A. Brown Asst. Secy.

State of Ohio, Cuyahoga County } Before me a Notary Public in and for said State and County personally appeared the above named The Cleveland Trust Co. by J. H. Hobson, Vice Pres. and C. A. Brown, Asst Treas who acknowledged that they did sign the foregoing instrument and that the same was their free act and deed and the free act and deed of said The Cleveland Trust Co. In testimony whereof I have hereunto set my hand and official seal at Cleveland Ohio this 24 day of August 1925. George A. Hart Notary Public (Seal)

The streets as outlined hereon are sufficiently defined by monuments. Chalmers C. Miller, City Engineer, Lorain, Ohio.

Plat approved. Wm A. Miller, Director of Public Service, Lorain Ohio.

Plat approved by Council of City of Lorain this – day of – 1925 – Mayor. – Clerk.

Transferred Sept. 4 1925, M. H. Kelly, Auditor Fee $28.60
Received for record Sept. 4 1925 At 9:49 a.m.
Recorded Sept. 21, 1925. Wm S. Mitchell, Recorder

VOL 12 B 11 (569)