VOL 12 PG 22 (572)

22.

SPRING VALLEY SUBDIVISION No 2

Original Lot 32 East of Black River Elyria Twnp. Lorain Co. Ohio.

Scale 1" = 50' June 23 1926. Warden & Laundon Civil Engineers.

No. 174901.

This is to certify that at the request of The Spring Valley Land Co. we have surveyed and platted Spring Valley Sub'n No. 2 containing 31.504 acres of land in Original Lot 32, east of Black River, Elyria Twnp, Lorain Co. Ohio. Iron pins were found or set at all points indicated thus ○ on this plat. Distances are shown in feet and decimals thereof. All of which we certify to be correct.

Warden & Laundon - J. W. Laundon.

This is to certify that we, the undersigned owners of lands embraced in this plat of Spring Valley Sub'n No. 2 do hereby accept the same to be correct and we the undersigned owners and mortgagee of this plat do hereby dedicate to public use for street purposes all of the streets shown upon said plat. In testimony whereof The Spring Valley Land Co. owners, has caused its corporate name and seal to be signed and affixed at Cleveland Ohio, this 24th day of June 1926, and The Elyria Savings & Trust Co. mortgagee has caused its name and seal to be signed and affixed at Elyria, Ohio, this 24th day of June by Mary S. Gorton mortgagee, has hereunto signed her name at Cleveland Ohio, this 24th day of June, 1926.

The Spring Valley Land Co.
by Roy J. Miller, President
by Malcolm B. Vilas, Secretary

The Elyria Savings & Trust Co. (Seal)
by Edmund M. Rice, President
by A. J. Robinson Cashier

Mary S. Gorton

P. J. Schmidt
M. J. Peters } Witnesses.

Gust Kolinski
H. H. Nye } Witnesses

P. J. Schmidt
M. J. Peters } Witnesses

State of Ohio, Cuyahoga Co. ss. Before me a Notary Public in and for said County and State personally appeared The Spring Valley Land Co. by its President Roy J. Miller and its Secretary Malcolm B. Vilas who acknowledged the signing of this plat to be its and their free act and deed. In witness whereof I have hereunto set my hand and official seal at Cleveland Ohio this 24th day of June 1926. P. J. Schmidt, Notary Public (Seal)

State of Ohio, Lorain Co. ss. Before me a Notary Public in and for said County and State personally came The Elyria Savings and Trust Co. by its President, E. M. Rice and its cashier A. J. Robinson, who acknowledged the signing of this plat to be its and their free act and deed. In witness whereof I have hereunto set my hand official seal at Elyria Ohio, this 24th. day of June 1926.

Gust Kolinski, Notary Public (Seal)

State of Ohio, Cuyahoga Co. ss. Before me a Notary Public in and for said County and State personally appeared Mary S. Gorton who acknowledged the signing of this plat to be her free act and deed. In witness whereof I have hereunto set my hand and official seal at Cleveland Ohio, this 24th day of June, 1926.

P. J. Schmidt
Notary Public (Seal)

Approved this 25th day of June 1926 by Jas. A. Hewitt, Service Director of the City of Elyria, Ohio, acting as platting commission for said City.

Jas. A. Hewitt.

Transferred July 7th 1926, M. H. Netty Auditor.
Received for Record July 7th 1926 At 10 65 A.M.
Recorded July 12th 1926 Mrs. J. Mitchell, Recorder.

Fee $ 38.25

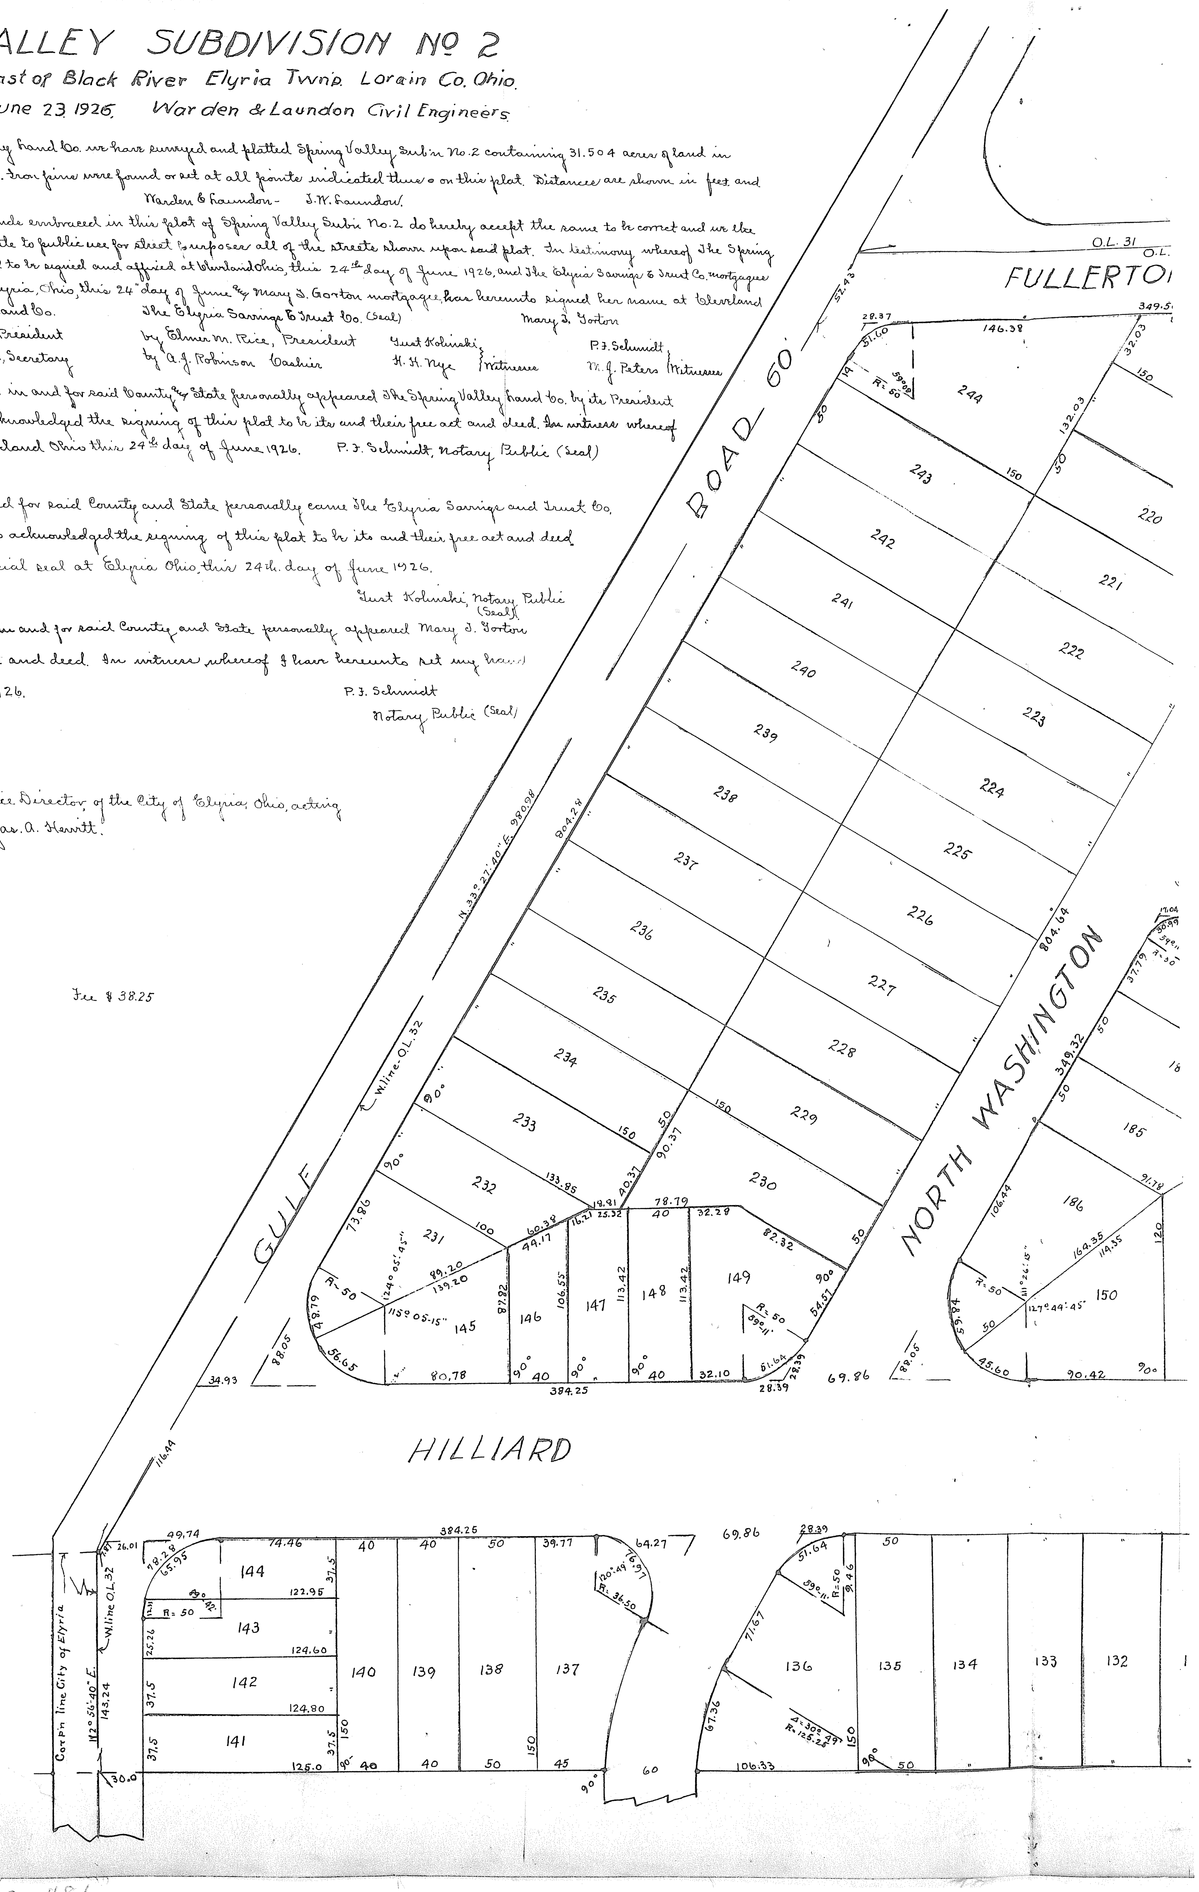

ORQ # 89-83 See OR vol 461 # 156371 pg 481

VOL 12 PG 22 (572)

http://www.oldtipd.com
Created by TIFF To PDF trial version, to remove this mark, please register this software.

VOL 12 B22 (572)

VOL 12 B22 (572)

22.

http://www.adobe.com
Created by TIFF To PDF trial version, to remove this mark, please register this software.