VOL 12 P 30 (516)

30

WOODHILL HI

ORIG. TWP. LOT 38 AMHERST VILL LO

Scale 1"=60' August 6 1926 Warden & Laundon

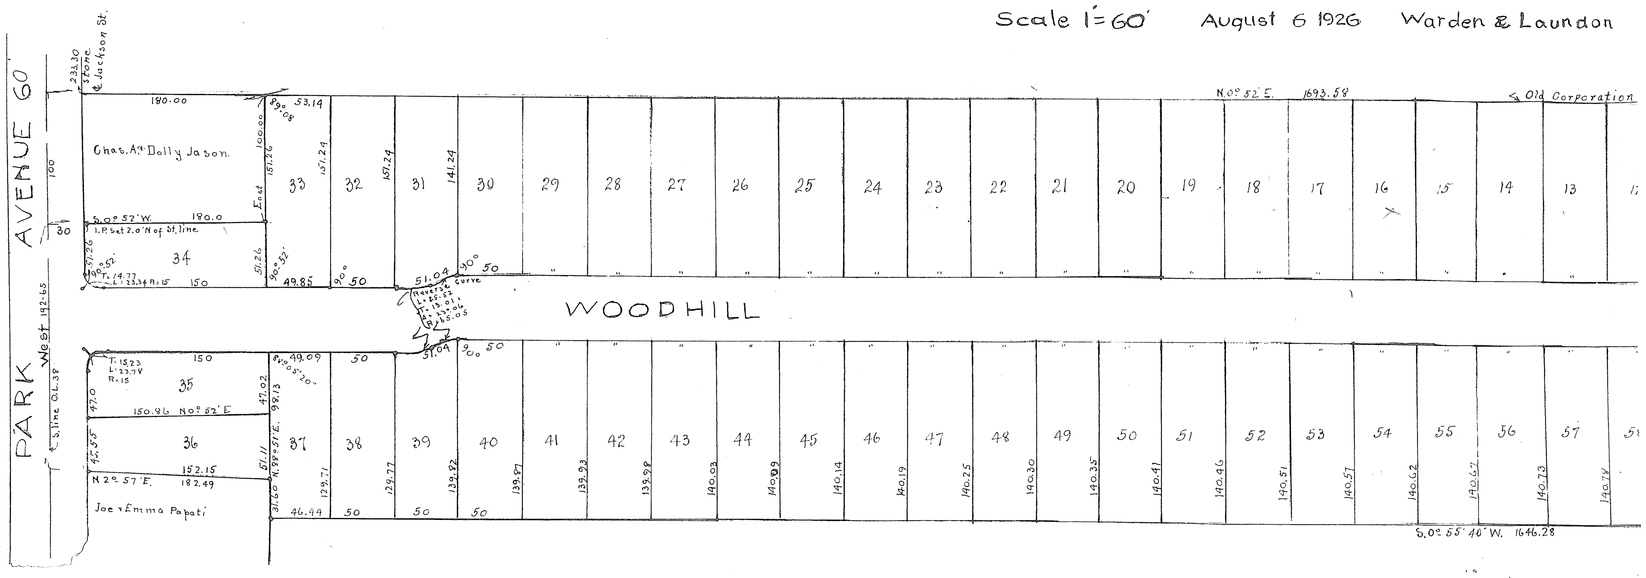

#192679—

This is to certify that at the request of Jacob & Mary E. Baue, owners, we have surveyed and platted Woodhill Heights, situated in Original Lot 38, Amherst Twp. + Village, Lorain Co. Ohio, and containing 13.861 acres of land. Iron pins were found or set at all points marked thus o. Distances are shown in feet and decimals thereof. All of which we certify to be correct. Warden + Laundon - - by J. N. Laundon.

State of Ohio, Lorain Co. ss. Before me a Notary Public in and for said County and State, personally came Jacob & Mary E. Baue, husband & wife and Maude Murray, who acknowledged the signing of this plat to be their free act and deed. J. H. Hoggefe. Notary Public (Seal).

This is to certify that the above plat of Woodhill Heights has been approved by the Council of Amherst Village and Woodhill Avenue has been accepted as a public street by Ordinance No. 404 duly passed for that purpose on the 24th. day of March 1927.

Mayor - H. J. Sippel. Clerk. J. L. Morbine.

This is to certify that we the undersigned, owners of land embraced in the accompanying plat of Woodhill Heights do hereby accept the same, to be correct and dedicate to public use for street purposes Woodhill Avenue as shown on said plat. In testimony whereof we have hereunto set our hands at Amherst Ohio this 19 day of April 1927.

Jacob Baue. Mary E. Baue.

Signed in presence of- D. B. Seymour - J. N. Warden. Maude Murray.

Transferred April 28. 1927. M. H. Welty, Auditor.

Fee - - $13.10

Received for record April 25, 1927 at 4^27 P.M.

Recorded May 9 1927 Mrs. S. Mitchell Recorder.

VOL 12 P 30 (516)

http://www.aultipdf.com
Created by TIFF To PDF trial version, to remove this mark, please register this software.

VOL 12 PG 30 (576)

30

30

ILL HEIGHTS

AMHERST VILL LORAIN CO. OHIO

926 Warden & Laundon Civil Engineers

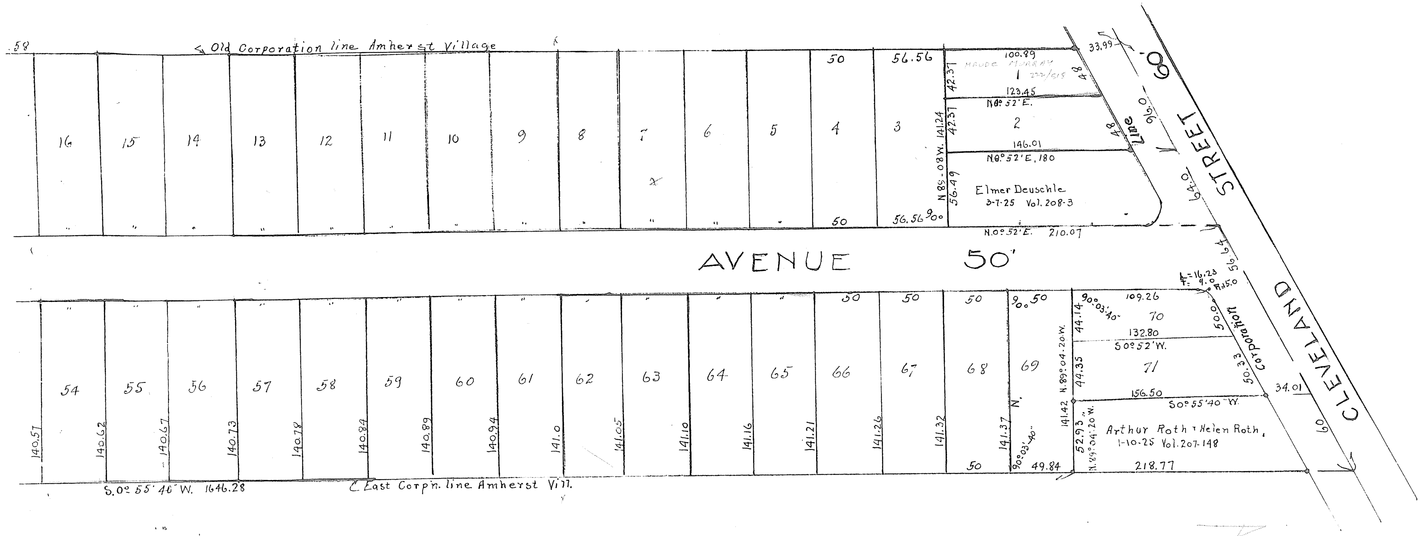

VOL 12 PG 30 (576)

http://www.ashlinpdf.com
Created by TIFF To PDF trial version, to remove this mark, please register this software.