VOL 12 031(577)

31
File # 182573

ELYWOOD
No 1

Parts of Original Lots 133-134-135-136-137-154-155-156-157-158
East of Black River
Elyria, Lorain Co., Ohio.

October 15, 1926. Scale 1 inch = 50 feet
Warden and Laundon Civil Engineers.

TRANSFERRED
Apr 26 1927
M.H. Welty
Auditor

File # 182753
Received for Record
Apr 26 1927
at 3 30 o'clock P.M.
Recorded May 13 1927
In Lorain County Plat Records
Volume 12 Page 31 and 32
Wm G. Mitchell
Recorder

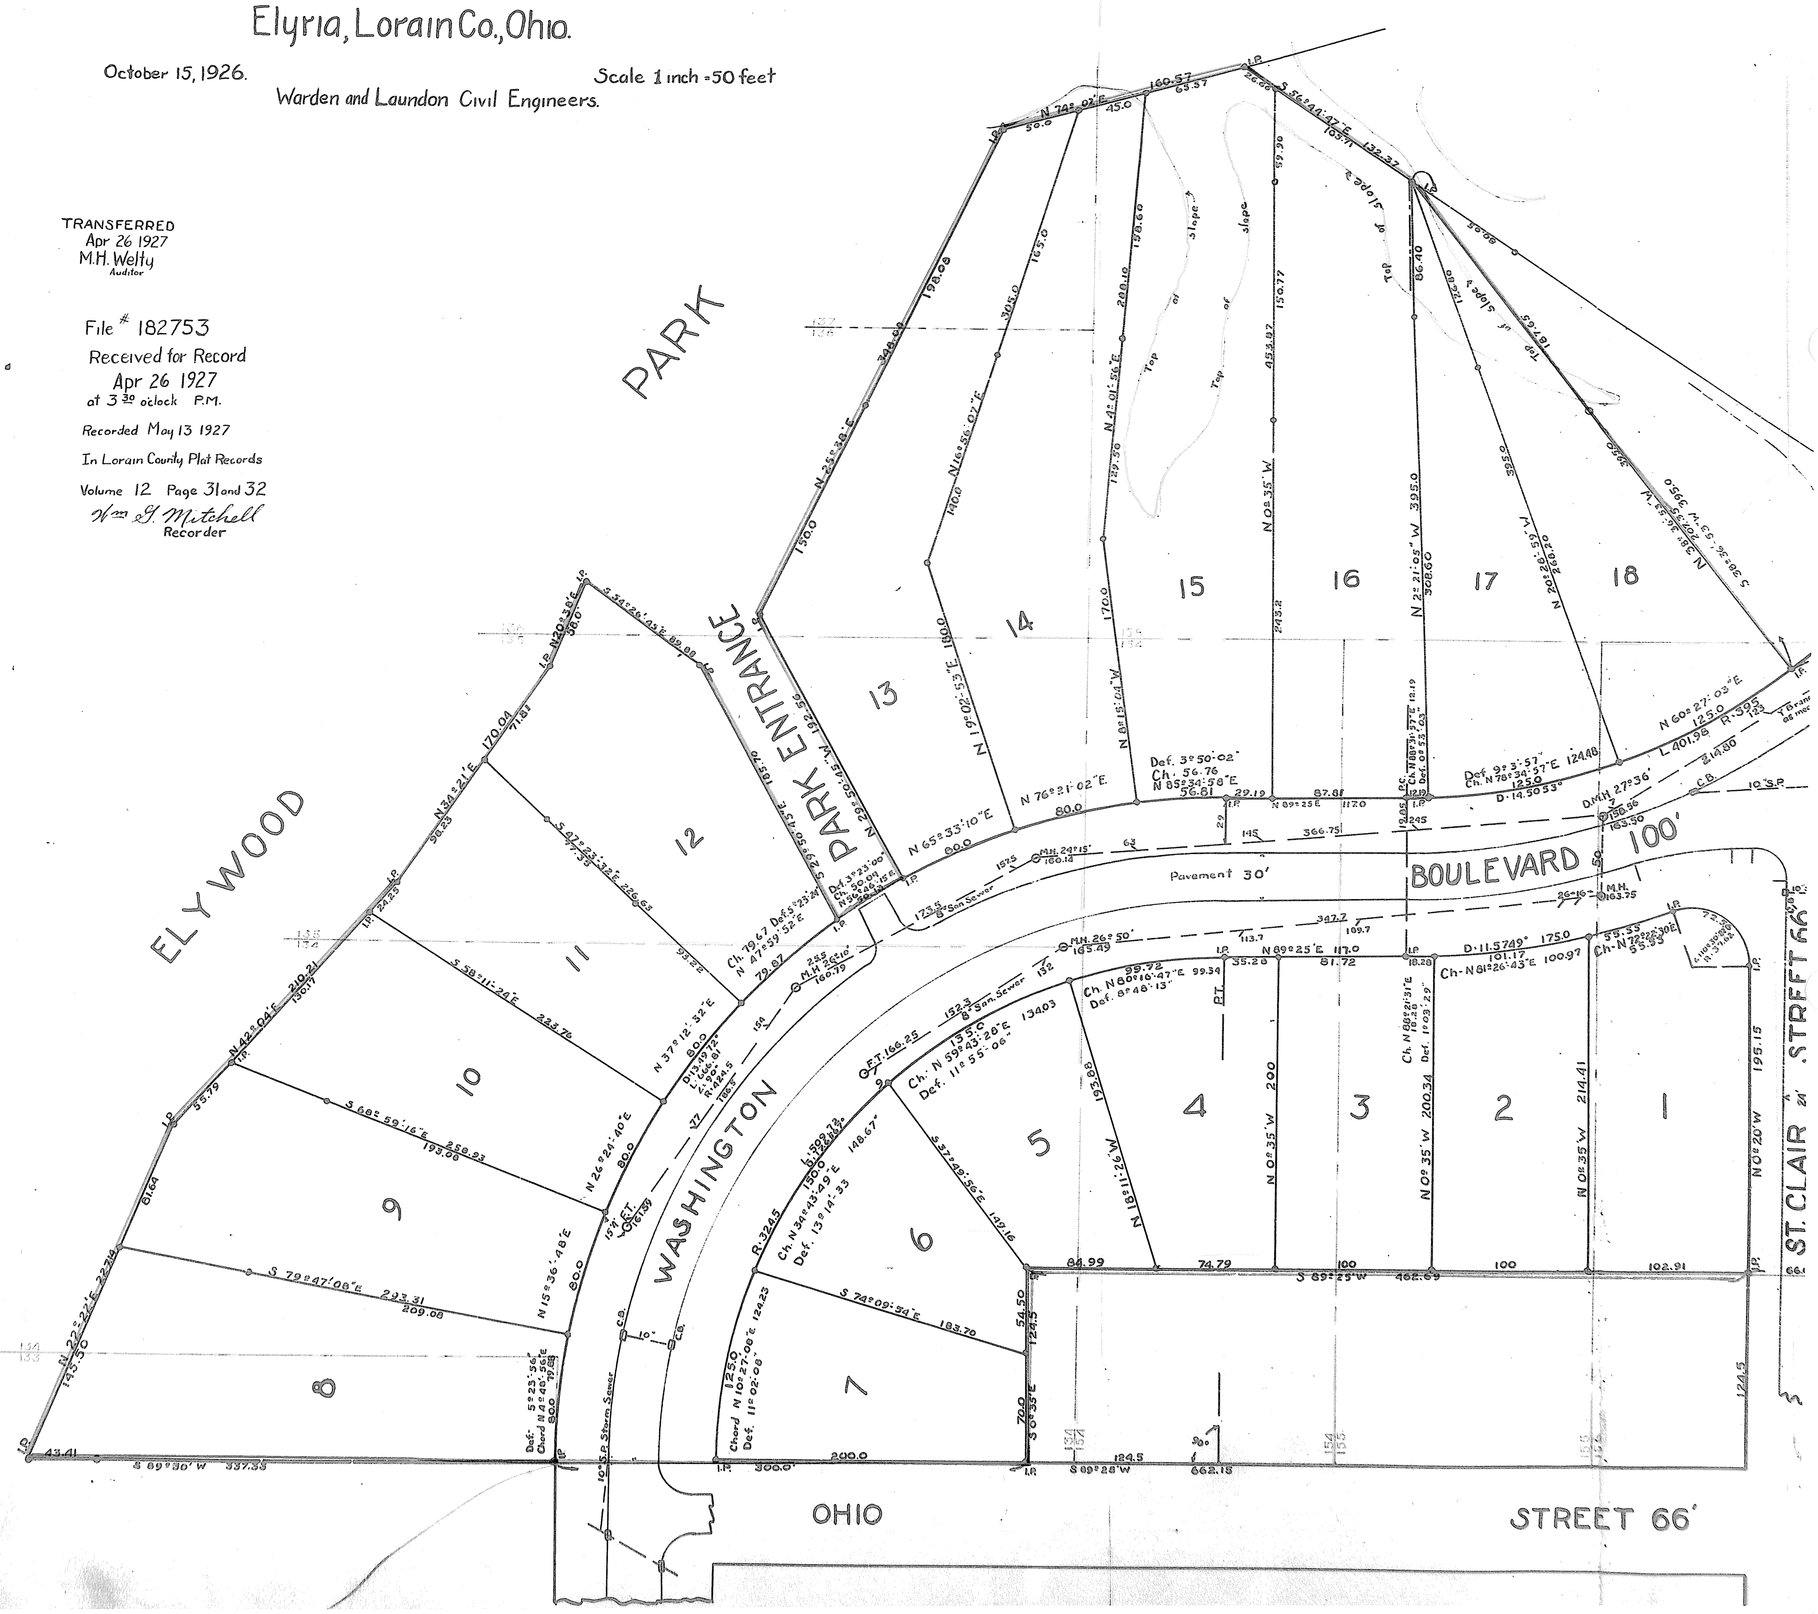

VOL 12 031(577)

http://www.artinpdf.com
Created by TIFF To PDF trial version, to remove this mark, please register this software.

VOL 12 PG 31 (577)

VOL 12 PG 31 (577)

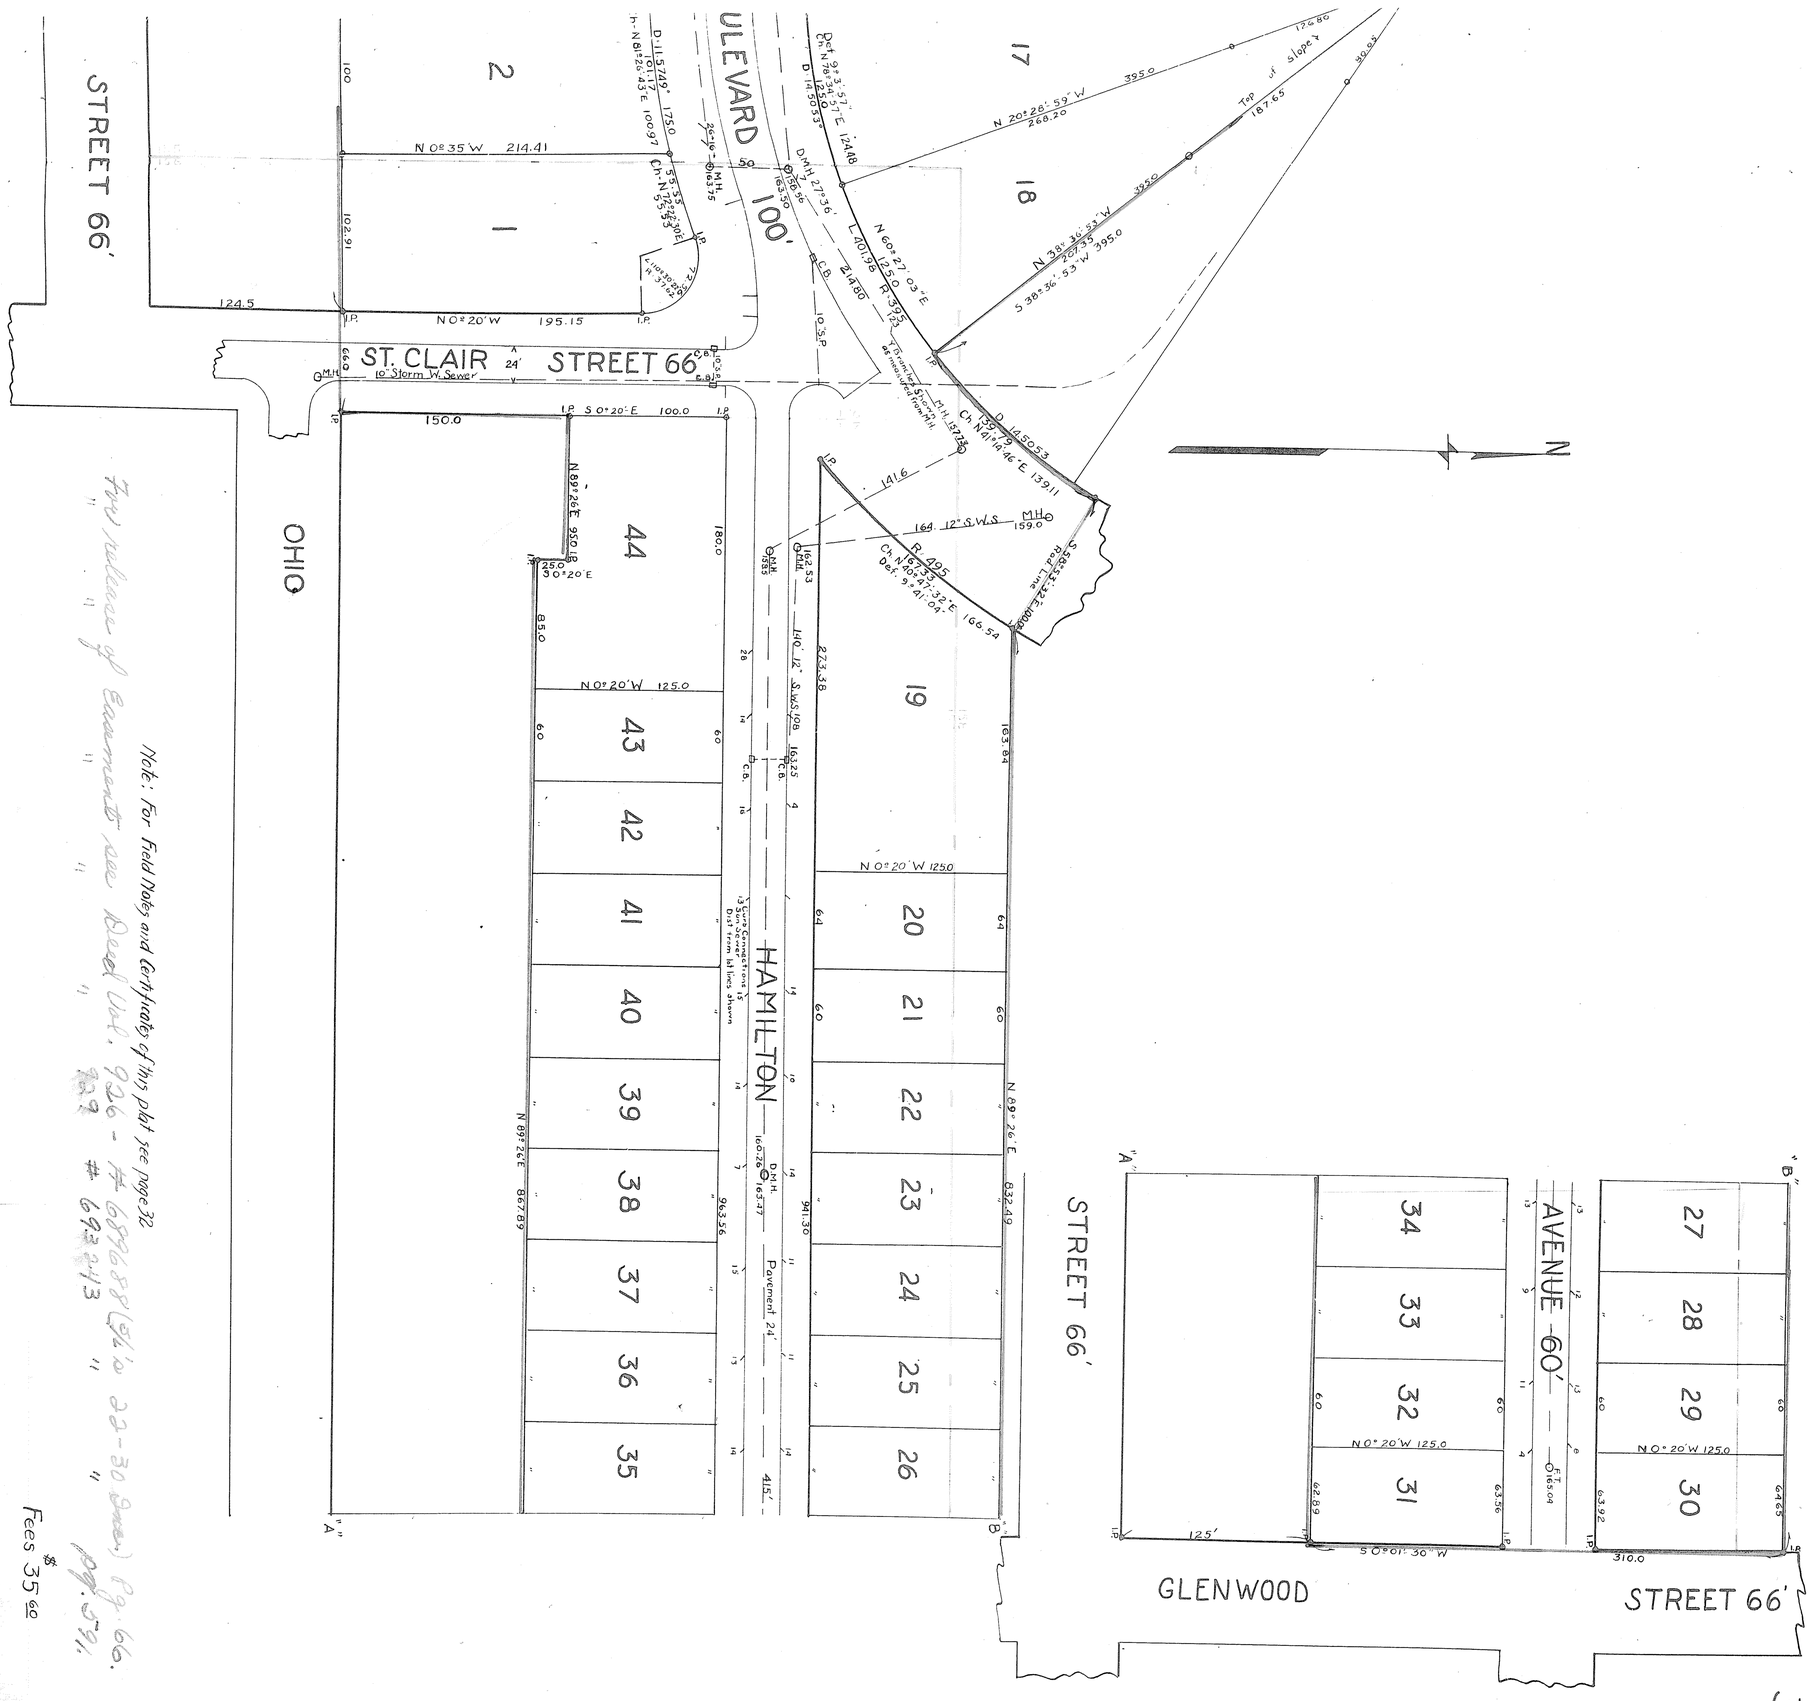

Note: For Field Notes and Certificate of this plat see page 32

For release of Easements see Deed Vol. 926 - # 6896888 (Lot's 22-30 Incl.) Pg. 66.
" " " " " 929 # 6923413 " " " Pg. 576.

Fees $35.00

31

http://www.adobe.com
Created by TIFF To PDF trial version, to remove this mark, please register this software.