3

File # 183603

For remainder of this plat see page 2

VOL 13 PG 3 (580)

VOL 13 PG 3 (580)

http://www.adobipdf.com
Created by TIFF To PDF trial version, to remove this mark, please register this software.

VOL 13 Pg 3 (580)

3

This plat made at the request of Carlisle Properties Inc, is situated in Original Sections 8 & 9 Carlisle Twnp. and contains 70.3917 acres of land of which 37.5263 acres are in Sec, 9 exclusive of The C.S.R.& L. Co's right of way and 32.8654 acres are in Sec. 8. Monuments were found or set at all points marked thus ∘ Measurements are shown in feet and decimals thereof. All of which we certify to be correct.

Warden & Laundon Civil Engineers. by J.H. Laundon

We the undersigned owners of lands embraced in this plat hereby accept the same to be correct and dedicate to public use for Park purposes Block A, and for Street purposes the Streets shown hereon. In testimony whereof we have hereunto set our hands and caused our corporate name and seal to be hereunto affixed this 23rd day of May 1927

Carlisle Properties Inc. by I.J. Bernstein President (Corporate Seal)
Joseph J. Weiss Secretary

State of Ohio
Lorain Co. S.S.

Before me a Notary Public in and for said County and State personally appeared I.J. Bernstein, President and Joseph J Weiss, Secretary of Carlisle Properties Inc, who acknowledged the signing of this plat to be its and their free act and deed. In witness whereof I have hereunto set my hand and official seal at Elyria, Ohio, this 23 day of May 1927

(Notarial Seal) J.C. Thatcher Notary Public

Approved this 23 day of May 1927 by Jas. A Hewitt, Service Director of The City of Elyria, Ohio acting as Platting Commission for said City.

Jas A Hewitt
Service Director.

TRANSFERRED
May 26 1927
M.A. Welty
Auditor

FILE # 183603
RECEIVED FOR RECORD
May 26 1927
At 4^00 o'clock P.M.
Recorded June 13 1927
In Lorain County Plat Records.
Volume 13 Page 2&3
Wm. G. Mitchell
RECORDER

Fees $95.70

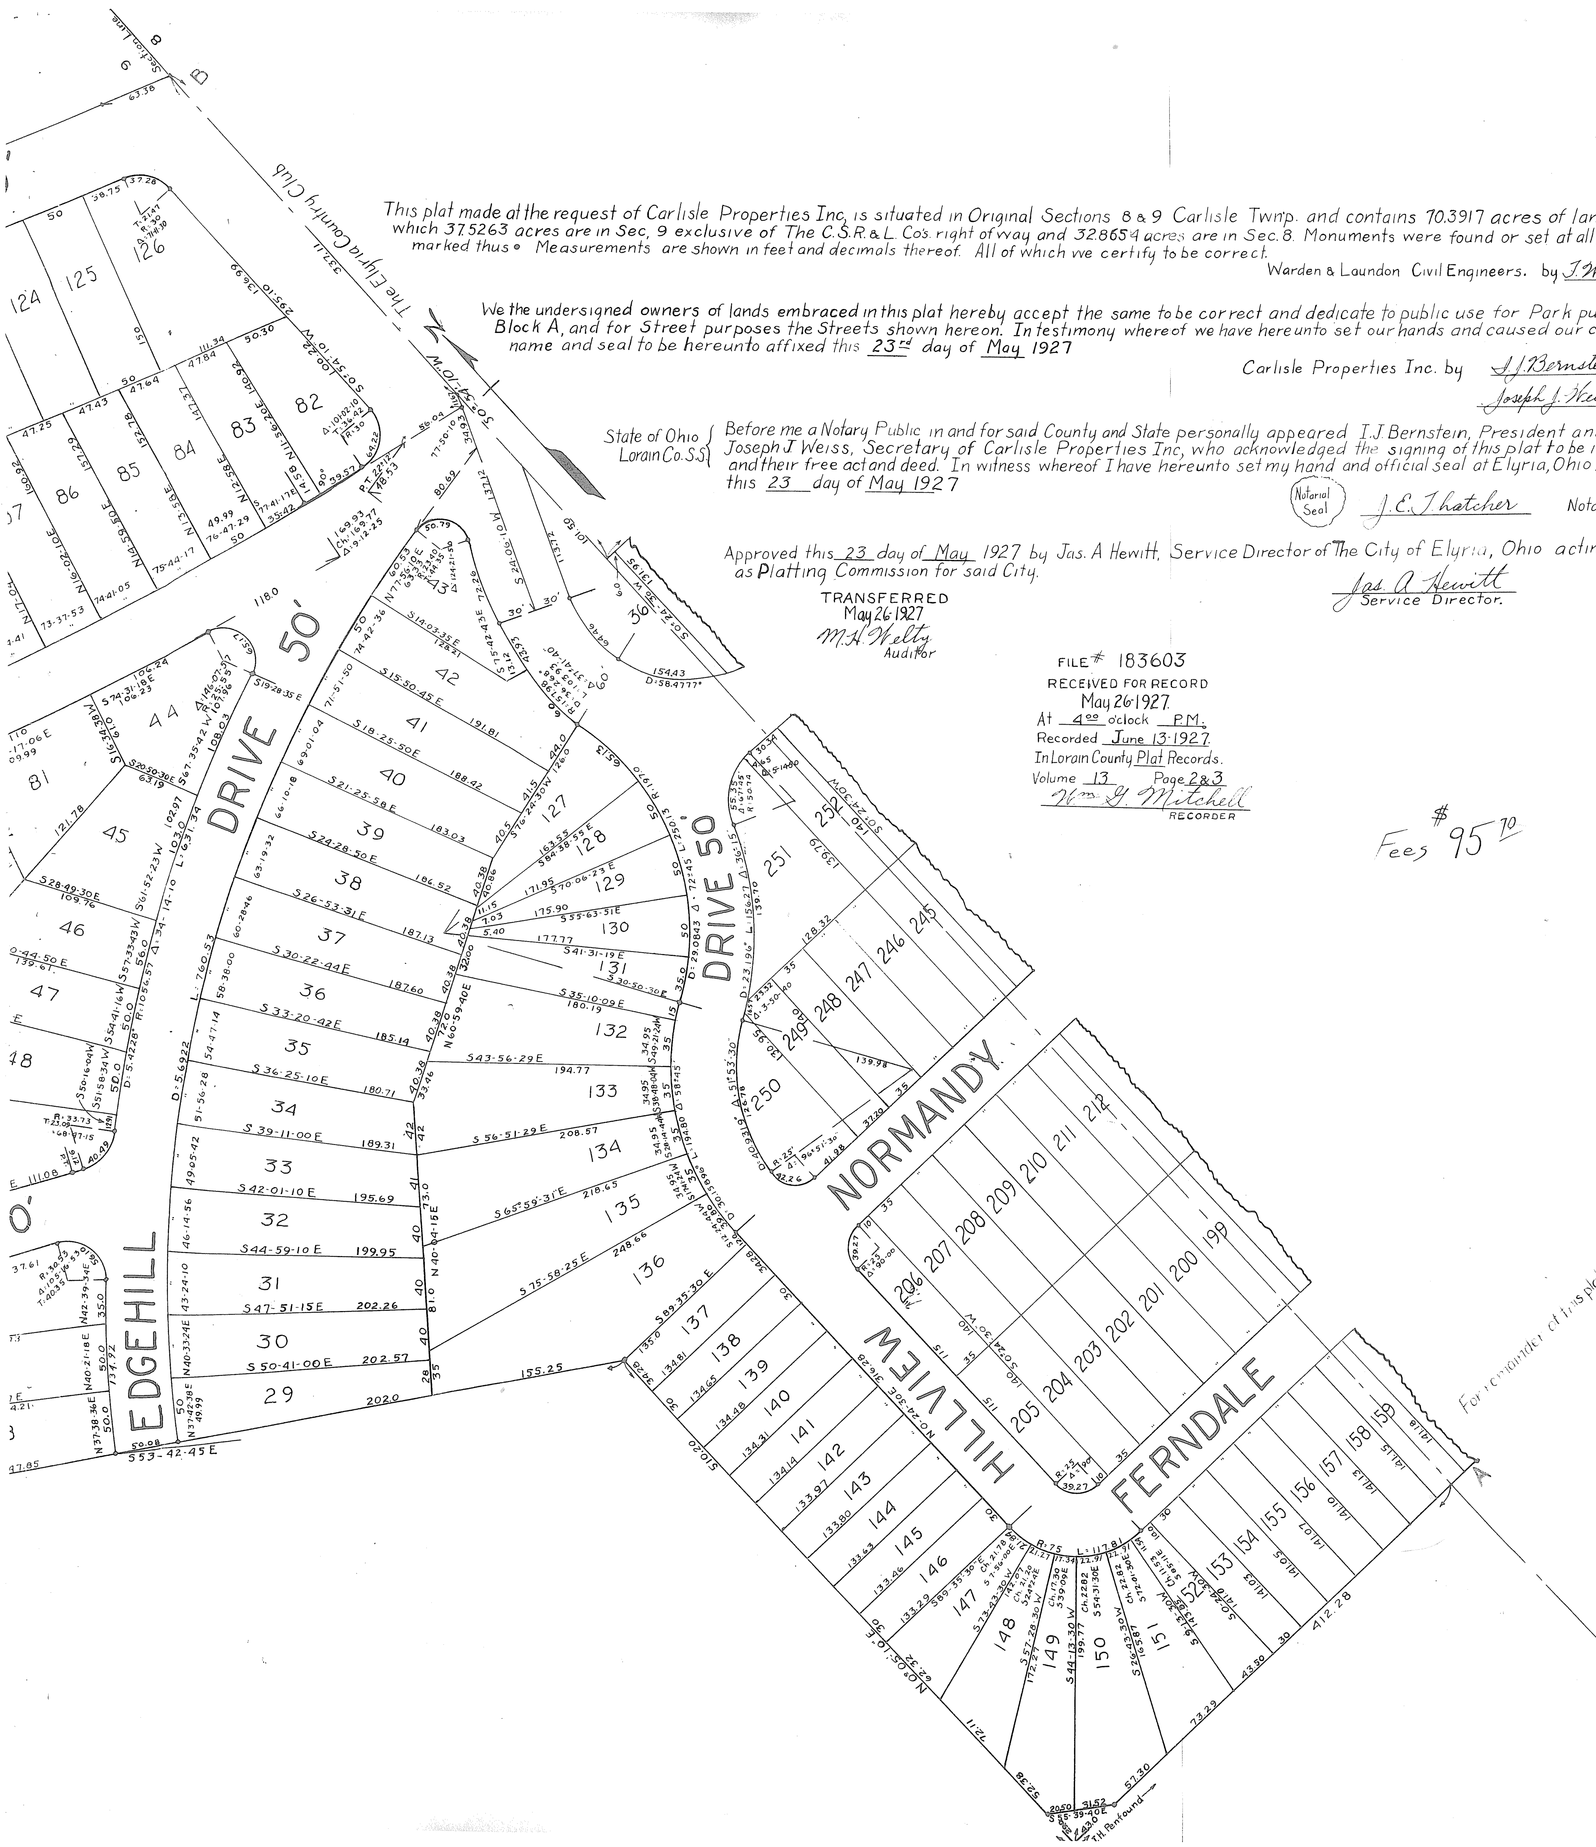

VOL 13 Pg 3 (580)