Vol. 13 Pg 5 (581)

5

File # 183739

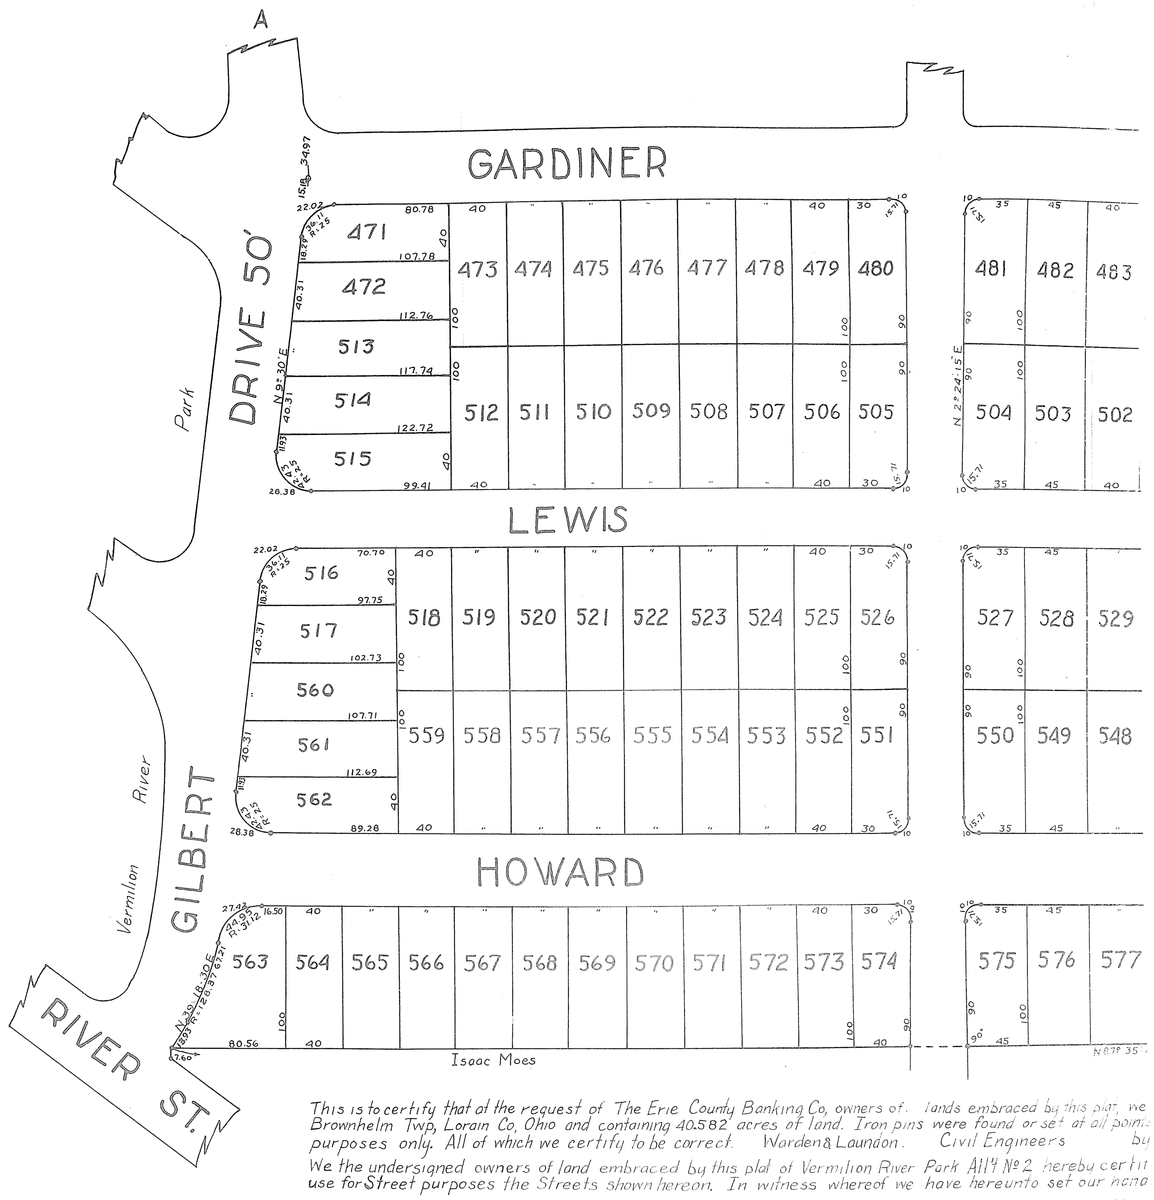

This is to certify that at the request of The Erie County Banking Co, owners of lands embraced by this plat, we Brownhelm Twp, Lorain Co, Ohio and containing 40.582 acres of land. Iron pins were found or set at all points purposes only. All of which we certify to be correct. Warden & Laundon. Civil Engineers by

We the undersigned owners of land embraced by this plat of Vermilion River Park All^y No 2 hereby certif use for Street purposes the Streets shown hereon. In witness whereof we have hereunto set our name

Wit ess:

FILE # 183739
TRANSFERRED
Jun 2 1927
M. H. Shelly
Auditor

FILE # 183739
RECEIVED FOR RECORD
Jun 2 1927
At 10^30 o'clock A.M.
Recorded June 17 1927.
In Lorain County Plat Records.
Volume 13 Page 485
Wm. G. Mitchell
RECORDER

Fees # 49^40

State of Ohio } Befor
Erie Co. S.S. } u corp
plat
Verm

For balance of this plat see page 4

Vol. 13 Pg 5 (581)

http://www.adobepdf.com
Created by TIFF To PDF trial version, to remove this mark, please register this software.

VOL 13 PG 5 (581)

5

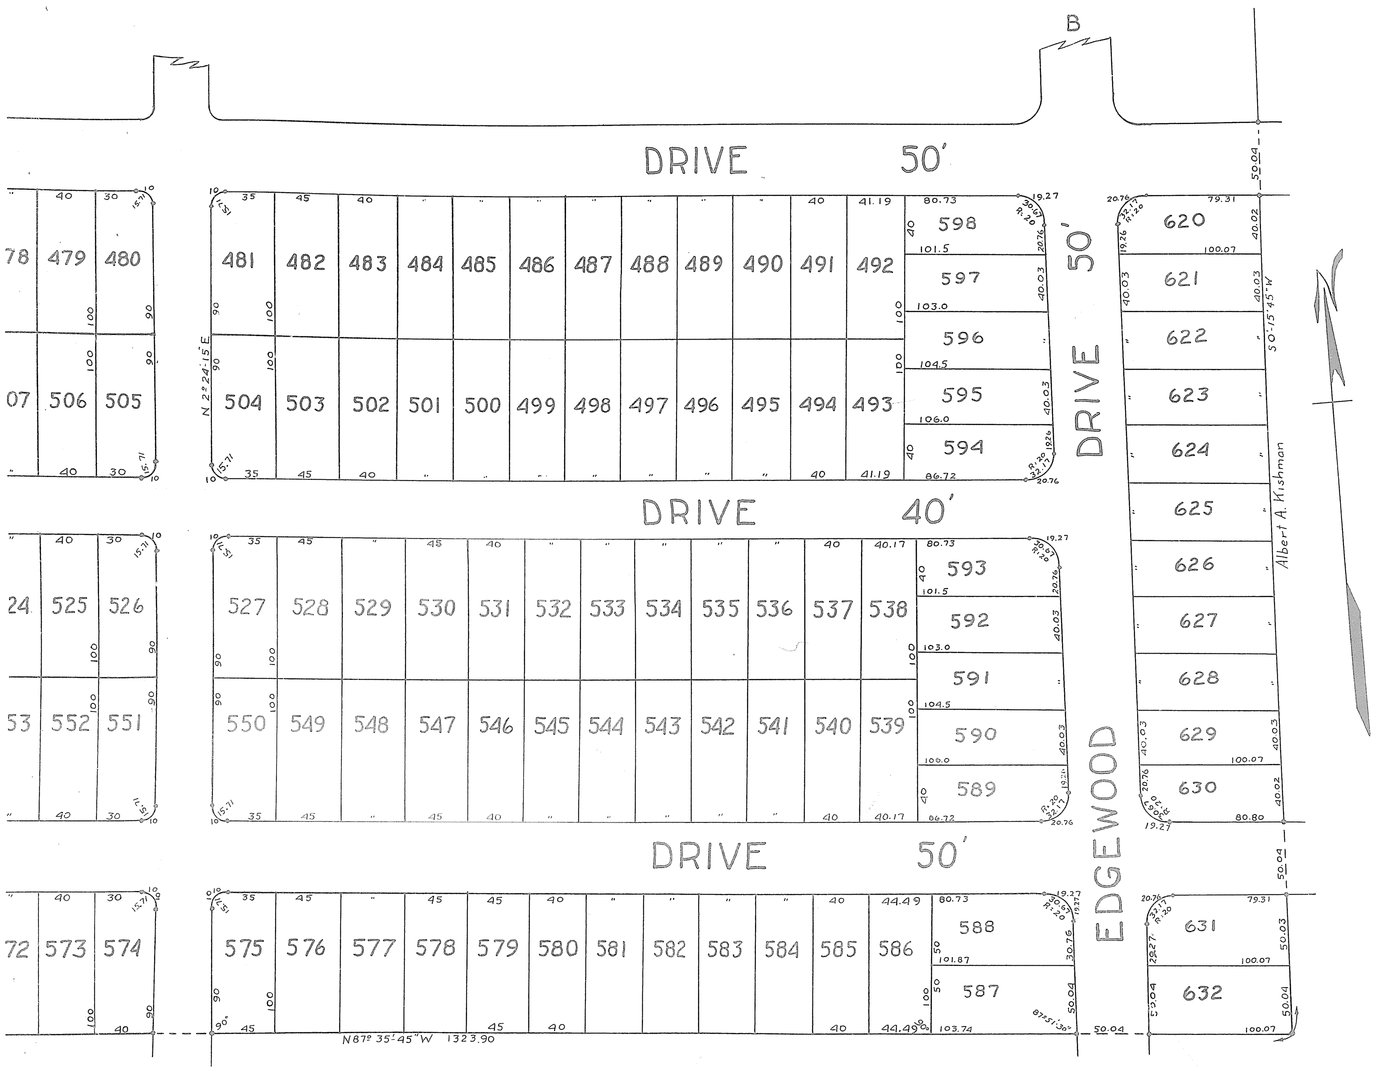

...king Co, owners of lands embraced by this plat, we have surveyed and platted the accompanying plat of Vermilion River Park Allotment No 2, situated in Original Lot 16 ...s of land. Iron pins were found or set at all points marked thus. Distances are shown in feet and decimal parts thereof. Courses are assumed for descriptive
Narden & Laundon. Civil Engineers by J W Laundon

...t of Vermilion River Park All'y No 2 hereby certify that the same was made at our request and accept the same to be correct, and hereby dedicate to public
...itness whereof we have hereunto set our hands and official seal at Vermilion, Ohio, this 27th day of May 1927

Witnesses Grace M. Engleby — The Erie Co Banking Co. — H. B. Kishman. President (Corporate Seal)
Inez Williams. — M. E. Lawless. Cashier

State of Ohio } Before me a Notary Public in and for said County and State personally came The Erie County Banking Co,
Erie Co. S.S. } a corporation, by its President H.B. Kishman and its Cashier M.E. Lawless, who acknowledged the signing of this plat to be its and their free act and deed. In testimony whereof I have hereunto set my hand and seal at Vermilion, Ohio, this 27th day of May 1927.

Inez Williams. (Notarial Seal) Notary Public.

VOL 13 PG 5 (581)

http://www.ashlinpdf.com
Created by TIFF To PDF trial version, to remove this mark, please register this software.