VOL 13 Pg 9 (58)

9

LAKE ERIE M

ORIGINAL. LOT. 41. SHEFFIELD LAKE. VILL.

SCALE 1" - 60' JUNE. 1, 1927 WARDEN & LAUN

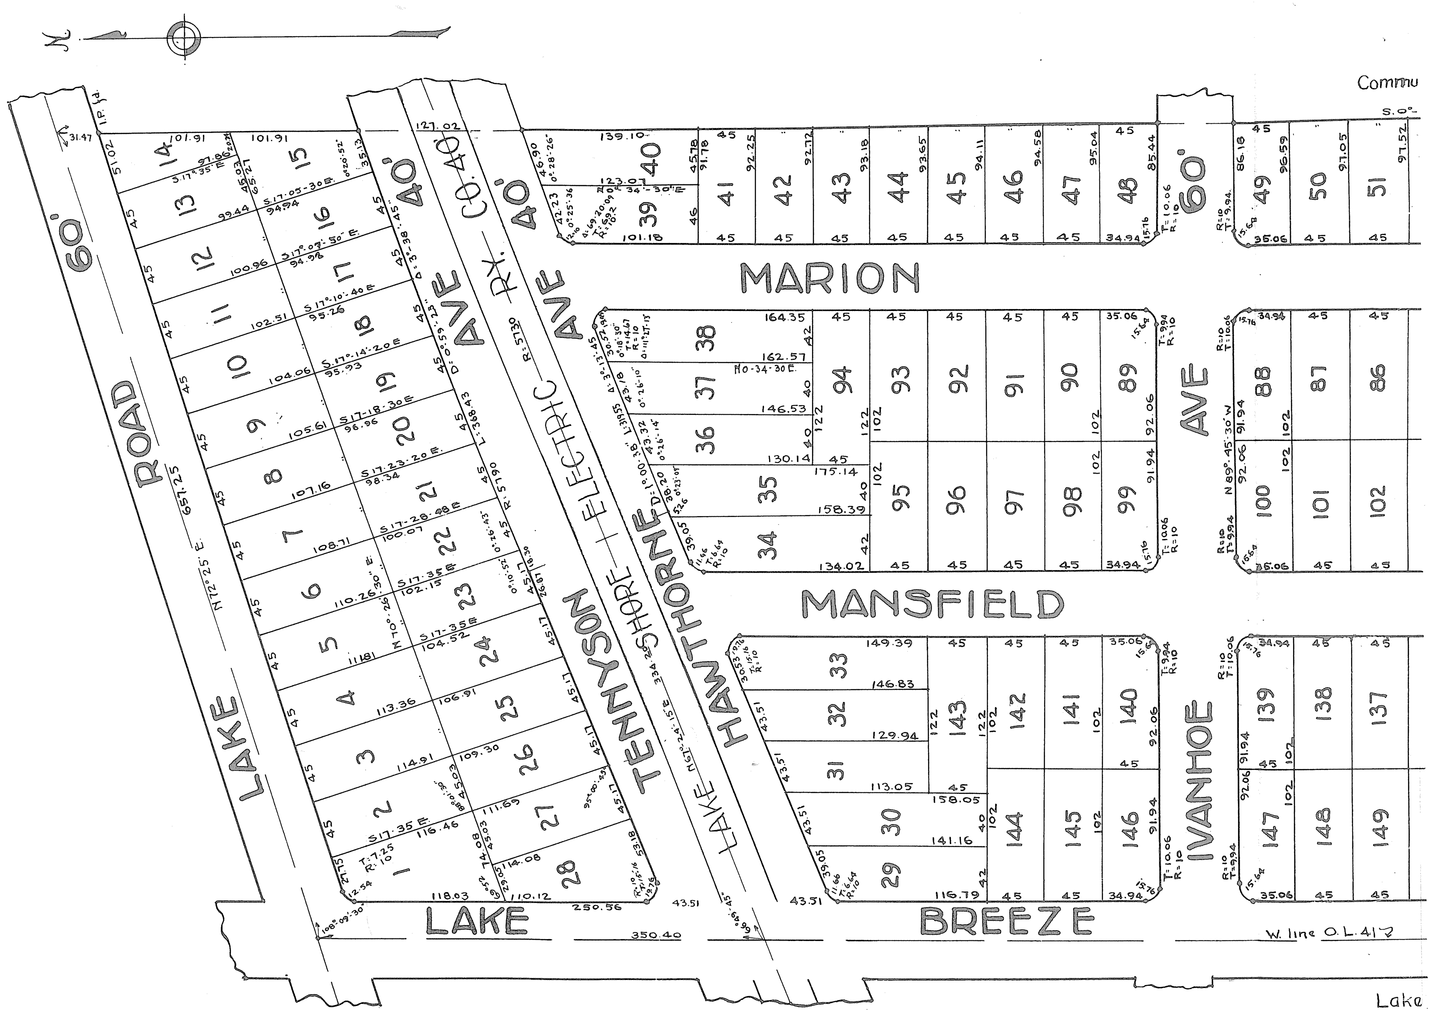

This is to certify that at the request of W.M Murray We have surveyed and platted the lands embraced in the above map situated in Original Lot 41 Sheffield Lake Village Lorain Co, Ohio and containing 25.389 acres of land exclusive of the L.S.E. Ry Co. R. of W. Measurements are shown in feet and decimals thereof. Monuments were found or set at all points indicated thus ∘ All of which we certify to be correct. Warden & Lauhdon by J.W. Warden

This is to certify that we W.M. & Luella B. Murray, owners, have caused the above plat of Lake Erie Manor to be surveyed and platted and accept the same to be correct, and dedicate to public use for Street purposes the Streets and Avenues Shown hereon In witness whereof we have hereunto set our hands this 2nd day of June 1927 at Cleveland, Ohio.

Witnesses Margaret Abramoski W.C. Kaiser Luella B. Murray W.M. Murray

State of Ohio } Before me a Notary Public in and for said County and State personally appeared W.M. & Luella B. Murray, husband
Lorain Co, SS } and wife, who acknowledged the signing of this plat to be their free act and deed. In testimony whereof I have hereunto set my hand and official seal at Cleveland Ohio, this 2nd day of June, 1927.

Notary Public. Margaret Abramoski SEAL

This is to certify that this plat of Lake Erie Manor has been approved for record purposes only by the Council of Sheffield Lake Village, Ohio, by an Ordinance passed for that purpose
Dated June 9th 1927

H.L. Woodruff Mayor SEAL
Frank T. Field Clerk SEAL

We the undersigned, George L. Glitsch and
Ohio in Cause N° 23338, mortgagees of
land contained within the Streets and
In witness whereof we have hereunto set

Witnesses

State of Ohio } Before me a Notary Public
Lorain Co. SS } the signing of this Plat to
official seal at Elyria Ohio,

State of Ohio } Before me a Notary Public in a
Lorain Co. SS. } of this plat to be his free ac
Elyria, Ohio, this 19th d

Vacation, See Deed Vol. 669 #507142 - #507143

VOL 13 Pg 9 (58)

http://www.adultpdf.com
Created by TIFF To PDF trial version, to remove this mark, please register this software.

VOL 13 Pg 9 (585)

FILE № 185059

RIE MANOR

FIELD LAKE. VILLAGE. LORAIN. CO. OHIO.

1927 WARDEN & LAUNDON CIVIL ENGINEERS

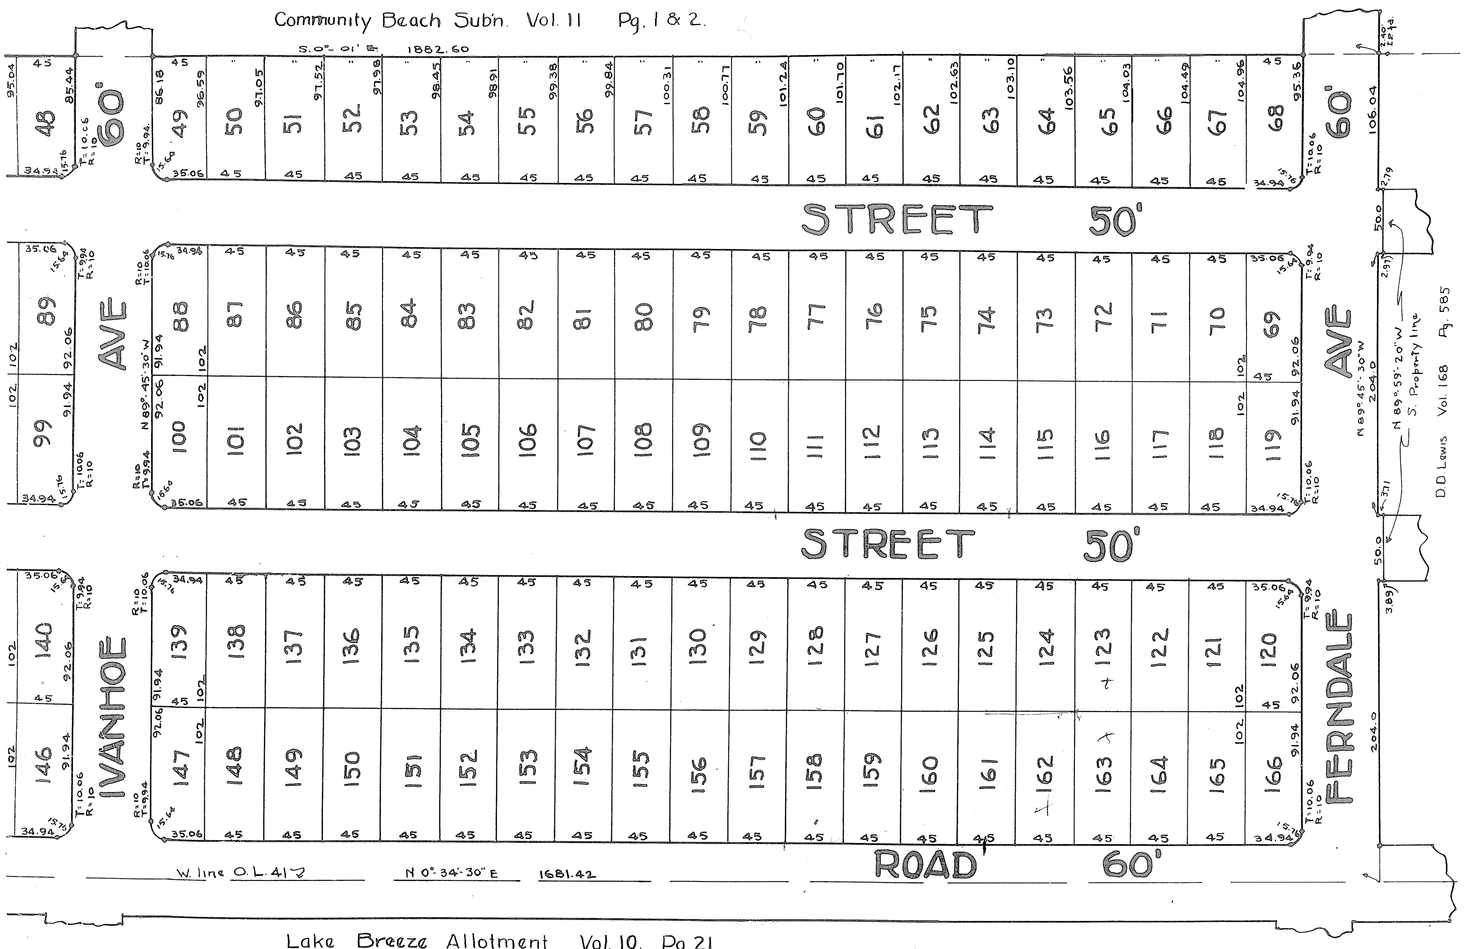

Lake Breeze Allotment Vol. 10. Pg 21

the undersigned, George L. Glitsch and L.B. Fauver appointees under order of Court of Common Pleas of Lorain County, O in Cause N° 23338, mortgagees of premises embraced in this plat, hereby release from the operation of this mortgage all d contained within the Streets and hereby dedicate to public use for Street purposes all the the Streets shown on this plat. witness whereof we have hereunto set our hands at Elyria, Ohio, this 4th day of June 1927.

Witnesses Richard Abran, King C. Fauver — L.B. Fauver, Geo. L. Glitsch

te of Ohio } Before me a Notary Public in and for said County and State personally came L.B. Fauver who acknowledged
rain Co. SS } the signing of this Plat to be his free act and deed. In testimony whereof I have hereunto set my hand and official seal at Elyria Ohio, this 4th day of June, 1927 (SEAL)

Notary Public Richard Abran

te of Ohio. } Before me a Notary Public in and for said County and State personally came George L. Glitsch, who acknowledged the signing
rain Co. SS. } of this plat to be his free act and deed in testimony whereof. I have hereunto set my hand and official seal at Elyria, Ohio, this 19th day of July 1927. (SEAL)

Notary Public Agnes M. Lucas

RECIEVED FOR RECORD
July 19, 1927
At 3:25 o'clock P.M.
Recorded Aug 1, 1927
In Lorain County Plat Records
Volume 13 Page 9

Wm. D. Mitchell
Recorder

Fees $40.10

TRANSFERRED
JULY 19, 1927
M.H. Welty
AUDITOR

VOL 13 Pg 9 (585)

http://www.ashlandpl.com
Created by TIFF To PDF trial version, to remove this mark, please register this software.