VOL 13 Pg 13 (585)

VOL 13 Pg 13 (585)

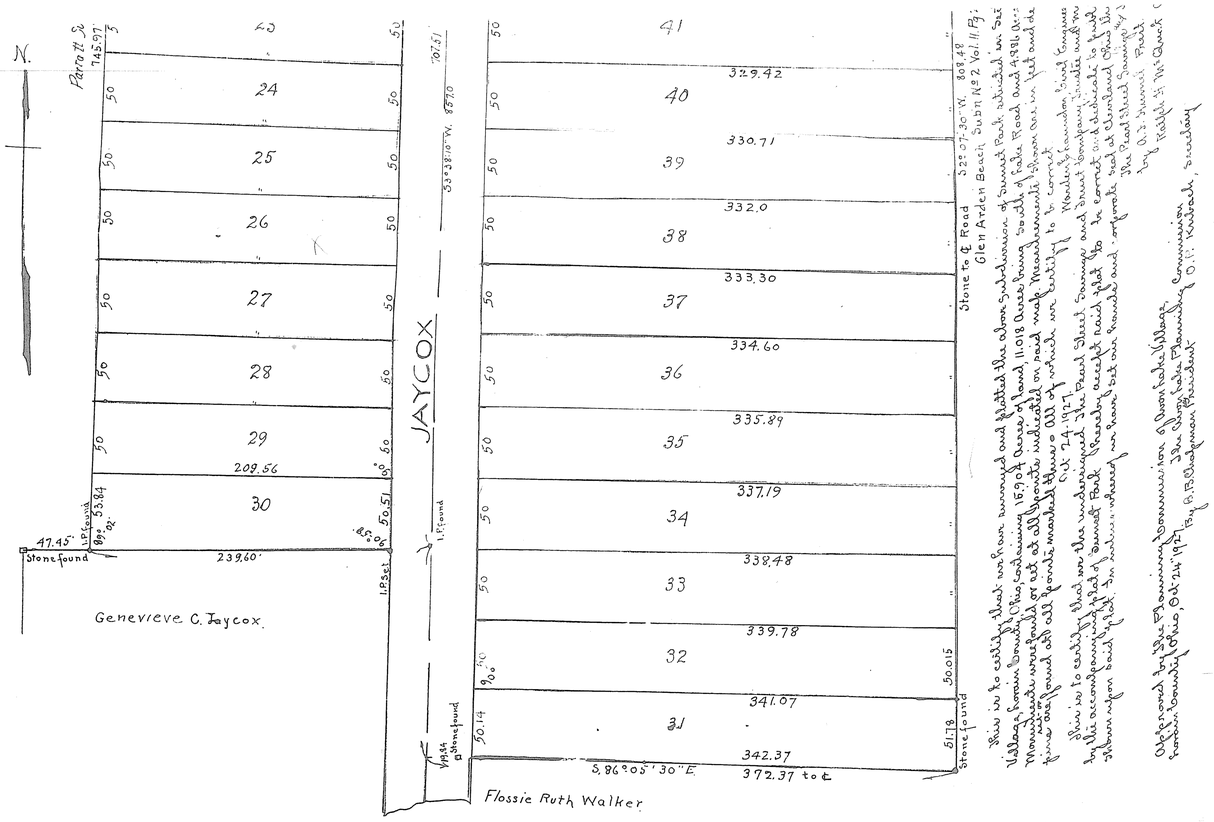

13

VOL 13 Pg 13 (585)

13

MAP OF

SUNSET PARK

Section 19 Avon Lake Village

Oct. 24, 1927 Lorain County, Ohio Scale 1 inch = 50 ft.

Warden and Saunders Civil Engineers.

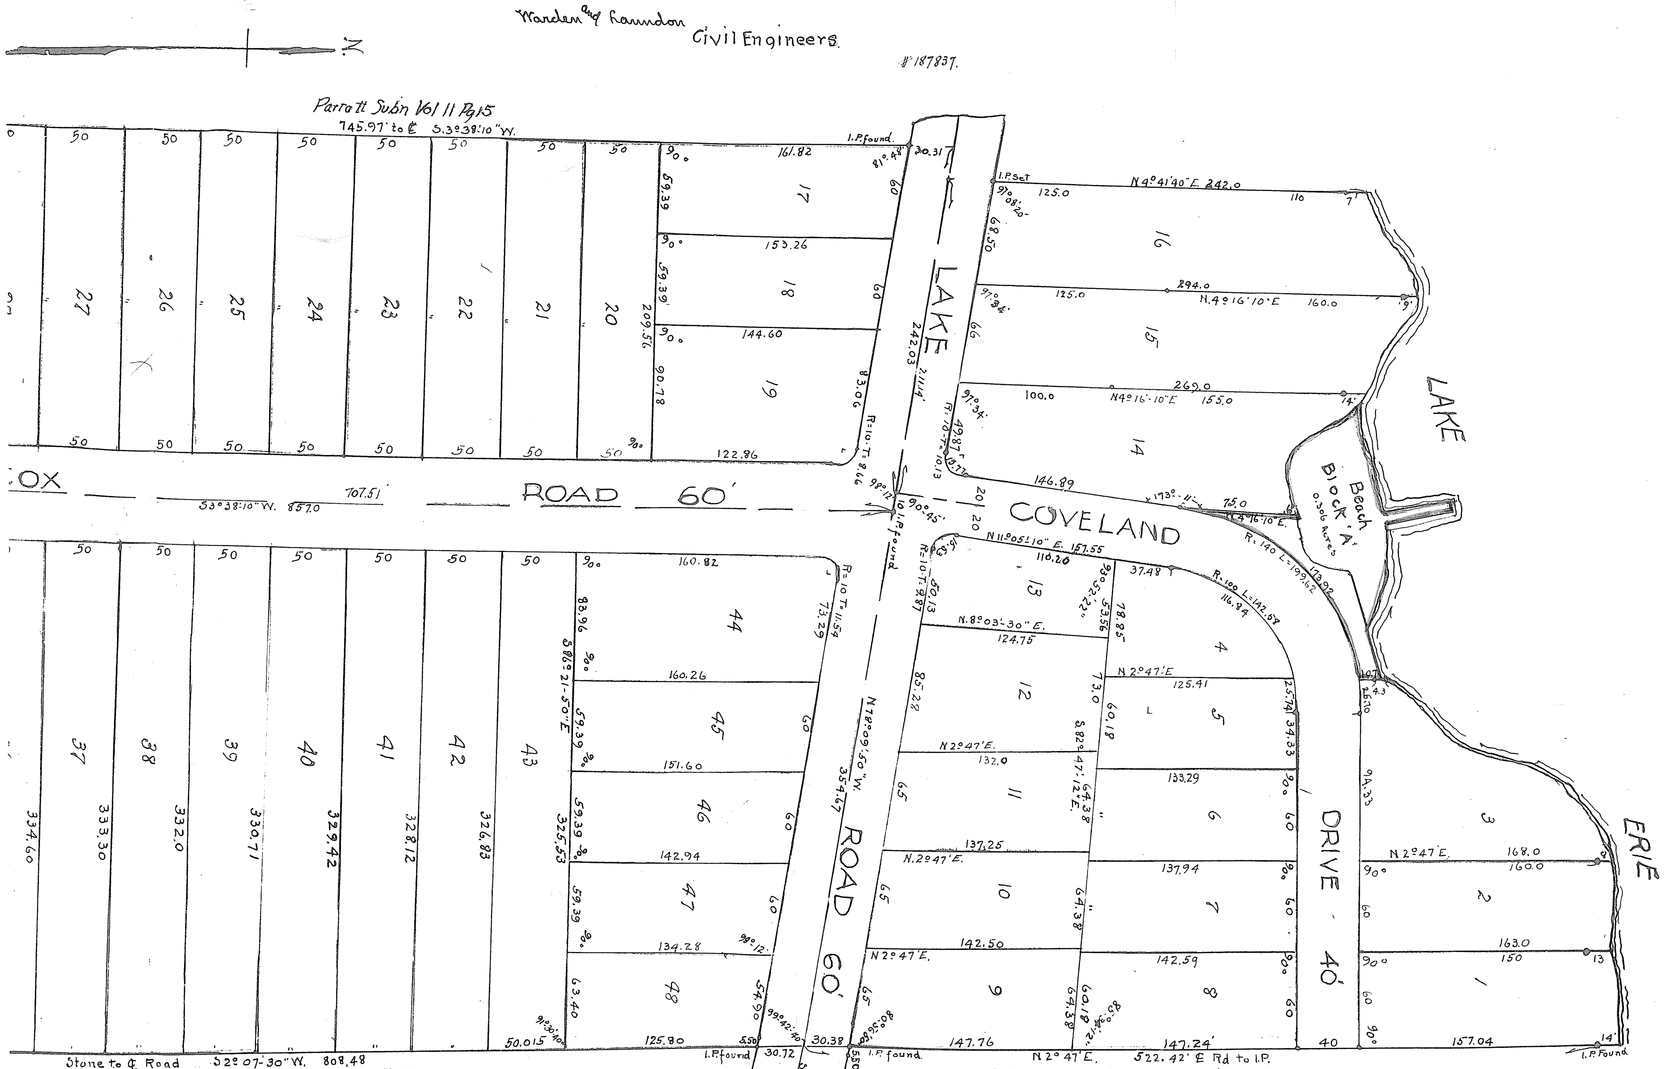

he above subdivision of Sunset Park situated in Section No. 19 Avon Lake
, 11.018 Acres being South of Lake Road and 4.986 Acres north of Lake Road.
said map. Measurements shown are in feet and decimal parts thereof from
hich we certify to be correct.

Warden & Saunders Civil Engineers by J. W. Warden

l Street Savings and Trust Company Trustee and mortgagee of the land embraced
ht said plat do to be correct and dedicate to public use for street purposes the streets
our hands and corporate seal at Cleveland Ohio this 24th day of October 1927.

The Pearl Street Savings & Trust Company (Corp. Seal)
by A. S. Hummel, Pres't.
Ralph H. McQuat Asst. Trust Officer

State of Ohio, Cuyahoga ss. Before me a Notary Public in and for said County & State personally came
The Pearl Street Savings and Trust Company, a corporation by its President A. S. Hummel and its Asst. Trust Officer
Ralph H. McQuat who acknowledged the signing of the accompanying plat to be its and their free act and deed. In witness
whereof I have hereunto set my hand and official seal at Cleveland, Ohio this 24th day of October 1927.

John L. Hummel, Notary Public (Seal).

This is to certify that the accompanying plat of Sunset Park was approved and the streets shown thereon were accepted
as Village streets by the Council of the Village of Avon Lake by Ordinance No. 144 duly passed for that purpose on Oct. 24, 1927

Attest. M. R. King, Clerk

Avon Lake Village by John R. Pelger, Mayor.

Village
Planning Commission
O. H. Kubach, Secretary

Transferred Oct. 26-1927. M. H. Kelly, Auditor
Received for record Oct. 27-1927 at 9^00 a.m.
Recorded Oct. 31-1927 Mae L. Mitchell, Recorder

Fee $18.10

VOL 13 Pg 13 (585)

http://www.ohiohelp.com
Created by TEE 1.1 FOR trial version, to remove this mark, please register this software.