VOL 13 PG 17 (587)

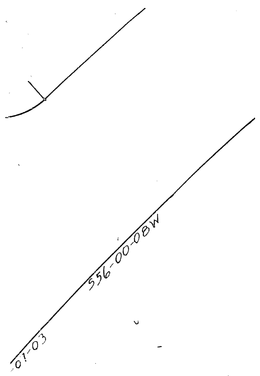

SPRING VALLEY

Subdivision Nº 6.

ELYRIA TWP., LORAIN CO., OHIO.

Sept 26, 1928. Scale 1 inch = 50 feet.

Warden and Laundon
Civil Engineers

197659
RECEIVED FOR RECORD
OCT 19 1928
At 3 33 o'clock P. M.
Recorded Nov 13 1928
(In Lorain County) Plat Records
Volume 13 Page 16 & 17
Wm G Mitchell
RECORDER

TRANSFERRED
OCT 18 1928
M H Welty
AUDITOR

This is to certify that at the request of The Elyria Savings and Trust Company we have surveyed and platted the above map of Spring Valley Subdivision No.6, containing 41.7505 Acres of land in Original Township Lot Nº 32 East of Black River, Elyria Township, Lorain County, Ohio. Iron pins were found or set at all points indicated thus • on said map. Distances shown are in feet and decimal parts thereof. All of which we certify to be correct.

Sept. 26, 1928 by- Warden and Loundon, Civil Engineers
J. W. Warden

This is to certify that we the undersigned owners of the land embraced by the accompanying plat of Spring Valley Subdivision Nº 6, hereby accept the same to be correct and hereby dedicate to public use for street purposes all of the streets shown upon said plat.
In testimony whereof The Elyria Savings and Trust Company has caused its corporate name and seal to be signed and affixed at Elyria, Ohio, this 26th day of September 1928.

THE ELYRIA SAVINGS and TRUST COMPANY.
by E. M. Price President
H. H. Nye Trust Officer
Seal

Signed in the presence of H. J. Stanford, Mabel Rifenburg

This is to certify that the above Plat of Spring Valley Subdivision Nº 6 was approved by the City Planning Commision of Elyria, Ohio at a meeting of said Commision held the 8th day of October, 1928

City Planning Commision of Elyria, Ohio.
by W. B. Richmond President
Ray E. Farmer Secretary

State of Ohio
Lorain County ss

Before me a Notary Public in and for said County and State personally came The Elyria Savings and Trust Company by its President E. M. Price and its Trust Officer H. H. Nye who did acknowledge the signing of the foregoing instrument to be its and their free act and deed.
In Witness Whereof I have set my hand and official seal at Elyria, Ohio, this 26th day of September 1928

H. J. Stanford
Notary Public

Seal

VOL 13 PG 17 (587)

http://www.uhdsoft.com
Created by TIFF To PDF trial version, to remove this mark, please register this software.

Vol 13 Pg 17 (1989)

This is to certify that the above F. by the City Planning Commission c held the 8th day of October, 1928

by

This is to certify that the above map surveyed and plotted the above map Acres of land in Original Township lo Iron pins were found or set at all f Distances shown are in feet and decim All of which we certify to be corr

Sept 26, 1928 by

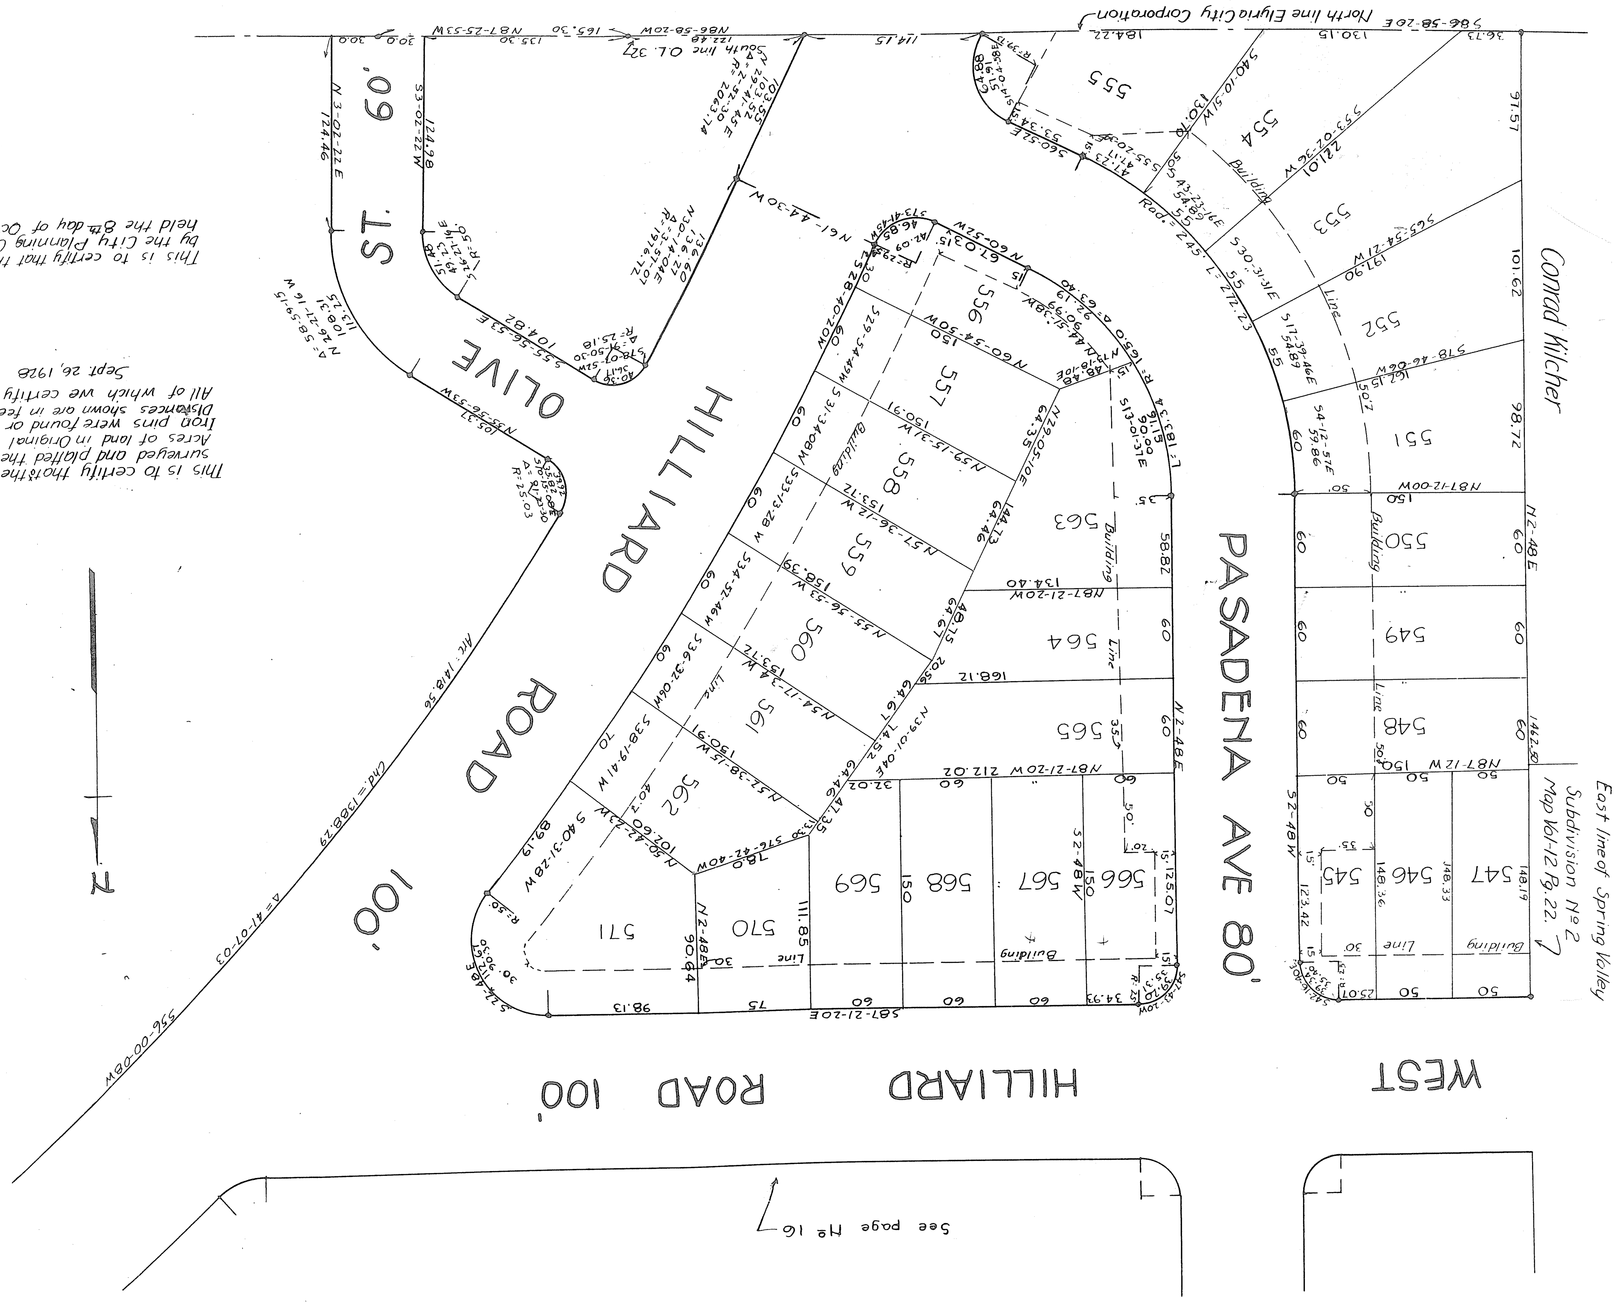

Vol 13 Pg 17 (1989)

This document was OR Vol # 1626371 pg 481 ORD # 89-83