VOL 13 PG 18 (58)

18

REEK SUBDIVISION

N TOWNSHIP. LORAIN CO. OHIO.

DON. CIVIL ENGINEERS. JANUARY 10, 1929.

TRANSFERRED
FEB 11 1929
M. J. Kelly
AUDITOR

200437
RECEIVED FOR RECORD
FEB 11 1929
At 3.25 o'clock P.M.
Recorded Feb. 23 1929
(in Lorain County) Plat Records
Volume 13 Page 18
Wm. M. Mitchell
RECORDER
FEE $21.20 ✓

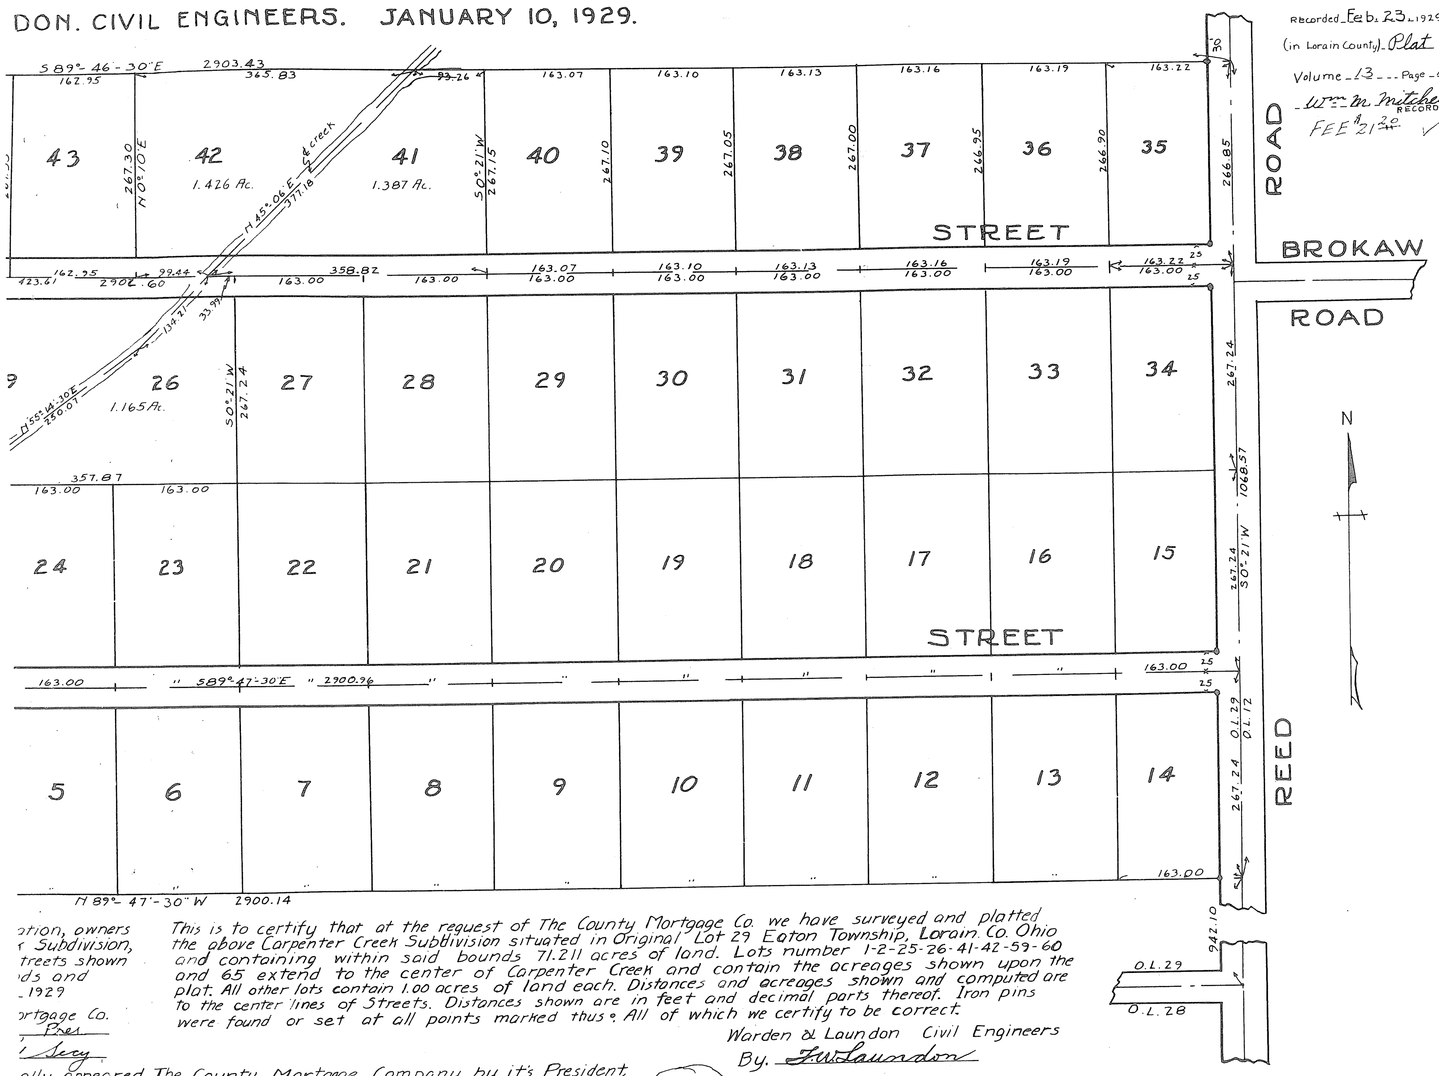

This is to certify that at the request of The County Mortgage Co. we have surveyed and platted the above Carpenter Creek Subdivision situated in Original Lot 29 Eaton Township, Lorain Co. Ohio and containing within said bounds 71.211 acres of land. Lots number 1-2-25-26-41-42-59-60 and 65 extend to the center of Carpenter Creek and contain the acreages shown upon the plat. All other lots contain 1.00 acres of land each. Distances and acreages shown and computed are to the center lines of Streets. Distances shown are in feet and decimal parts thereof. Iron pins were found or set at all points marked thus ◦. All of which we certify to be correct.

Warden & Laundon Civil Engineers
By. F. W. Laundon

ation, owners
Subdivision,
treets shown
ds and
1929
ortgage Co.
Pres
Secy.

ally appeared The County Mortgage Company, by its President,
of this plat to be its and their free act and deed.
at Cleveland, Ohio, this 14th day of January 1929
H. T. Symmes Seal
Notary Public

State of Ohio
Lorain Co. S.S.
Before me a Notary Public in and for said County and State personally appeared The Citizens Home and Savings Assn. Co. by its President H. D. Walter and its Secretary G. W. Garthe, who acknowledged the signing of this plat to be its and their free act and deed. In witness whereof I have hereunto set my hand and official seal at Lorain, Ohio. this 24th day of January 1929
Notary Public

seal

lat of
rect and
testimony
orain,
Assn. Co.
Pres
Secy.
ns
ems

VOL 13 PG 18 (58)

VOL 13 PG 18 (1987)

18

18

200437
TRANSFERRED
FEB 11 1929
M H Kelly
AUDITOR

CARPENTER CREEK

ORIGINAL LOT 29. EATON TOWNSHIP.

SCALE 1"=100'. WARDEN & LAUNDON. CIVIL ENGINEER

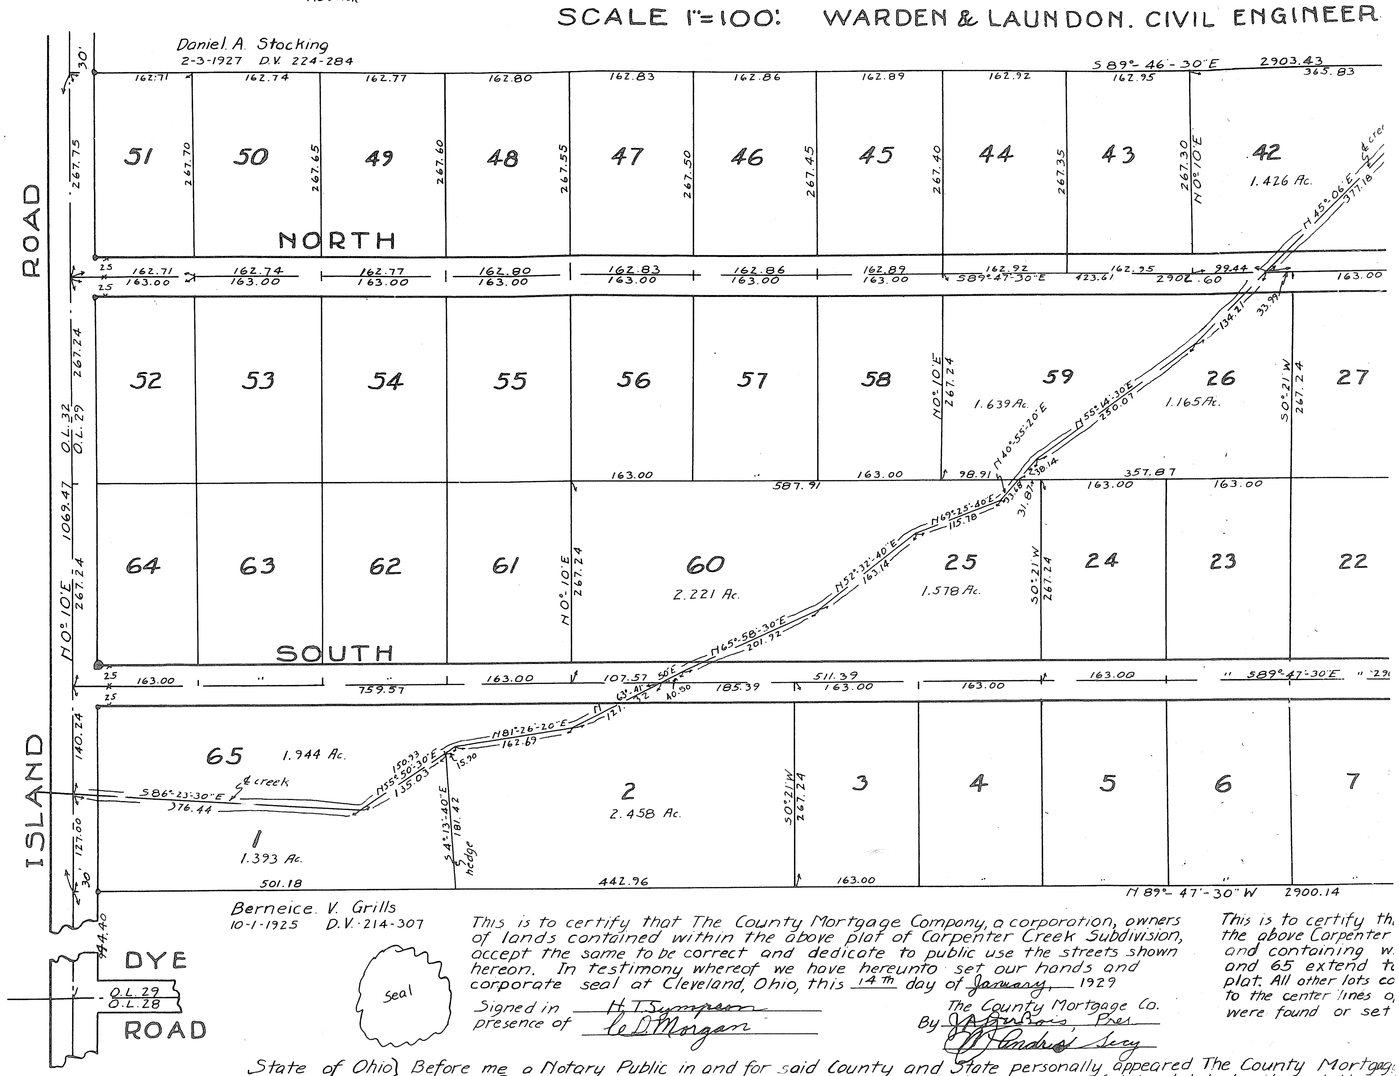

This is to certify that The County Mortgage Company, a corporation, owners of lands contained within the above plat of Carpenter Creek Subdivision, accept the same to be correct and dedicate to public use the streets shown hereon. In testimony whereof we have hereunto set our hands and corporate seal at Cleveland, Ohio, this 14th day of January 1929

Signed in presence of H T Sympson, C D Morgan

The County Mortgage Co.
By J A DuBois, Pres
W J Andres Secy

seal

State of Ohio, Cuyahoga Co. S.S. Before me a Notary Public in and for said County and State personally appeared The County Mortgage Co. J. A. DuBois, and Secretary, W. J. Andres, who acknowledged the signing of this plat to be its and their free act. In witness whereof I have hereunto set my hand and official seal at Cleveland, Ohio, this 14th day of January

This is to certify th the above Carpenter and containing w and 65 extend to plat. All other lots co to the center lines o were found or set

State of Ohio, Lorain Co. S.S.

seal

We the undersigned mortgagees of land contained within this plat of Carpenter Creek Subdivision, do hereby accept this plat to be correct and release from the lien of our mortgage the streets shown hereon. In testimony whereof we have hereunto set our hands and corporate seal at Lorain, Ohio this 24 day of January 1929.

The Citizens Home & Savings Ass'n Co.
By H D Fraller Pres
G A Gaethe Secy

Seal

Witnesses E. M. Wilkins
Wm Williams

Vol 13 Pg 18 (1987)