VOL 13 PG 20 (Side)

203464

ROSEMEDE FARMS

Section, 8. Carlisle Twp.,

Lorain County, Ohio.

Scale 1 inch = 100 feet.

Warden and Launder.
Civil Engineers.

203464
RECEIVED FOR RECORD
JUN-4 1929
At. 8 30 o'clock A.M
Recorded June-14-1929
(in Lorain County) Plat Records
Volume 13 Page 20
Wm. G. Mitchell
RECORDER

TRANSFERRED
JUN 4 - 1929
M. Hilliety
AUDITOR

Fee $ 44.35

#224046

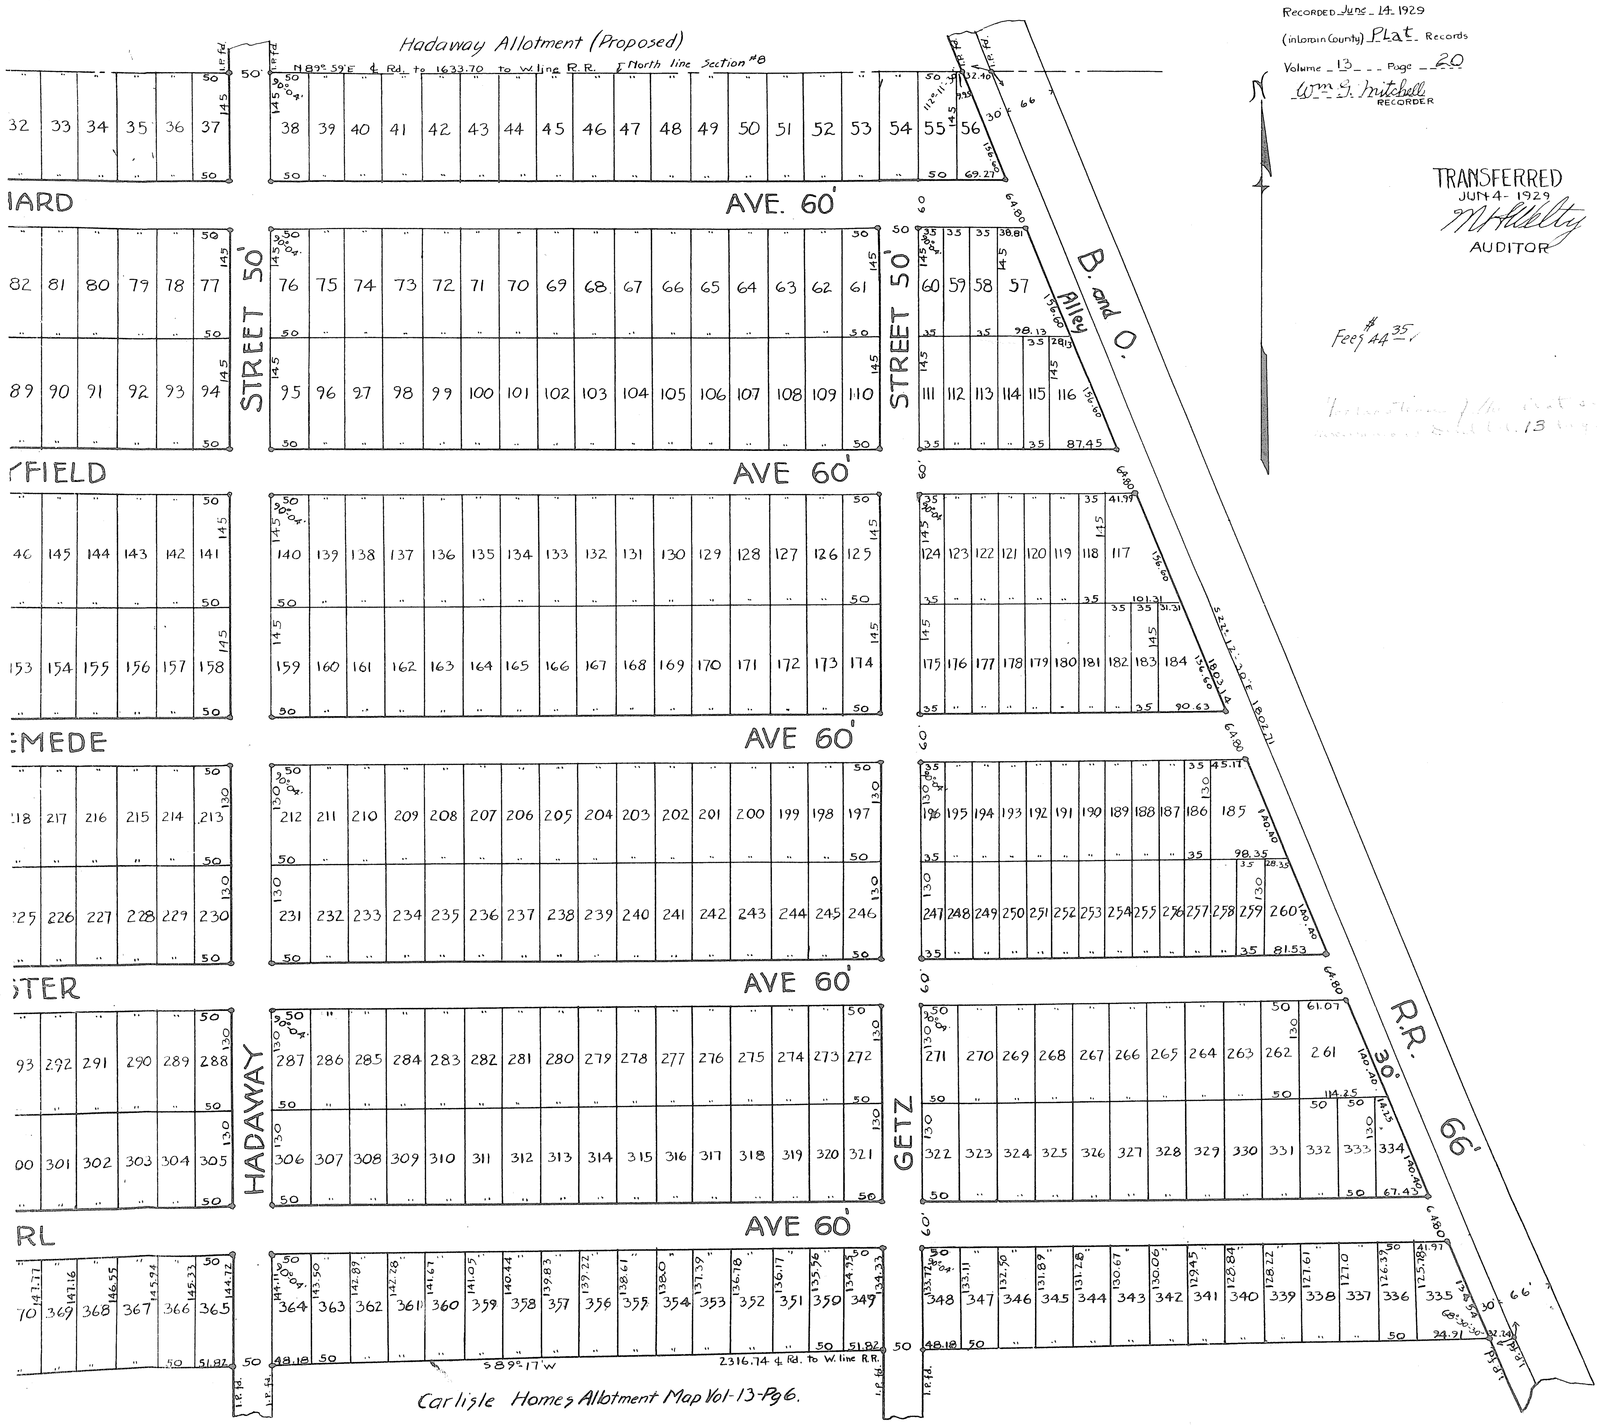

Carlisle Homes Allotment Map Vol-13-Pg 6.

VOL 13 PG 20 (Side)

20

Vol 13 Pg 20 Pg 88

ROSE

Section, 8

L

Scale 1 inch = 100 fe

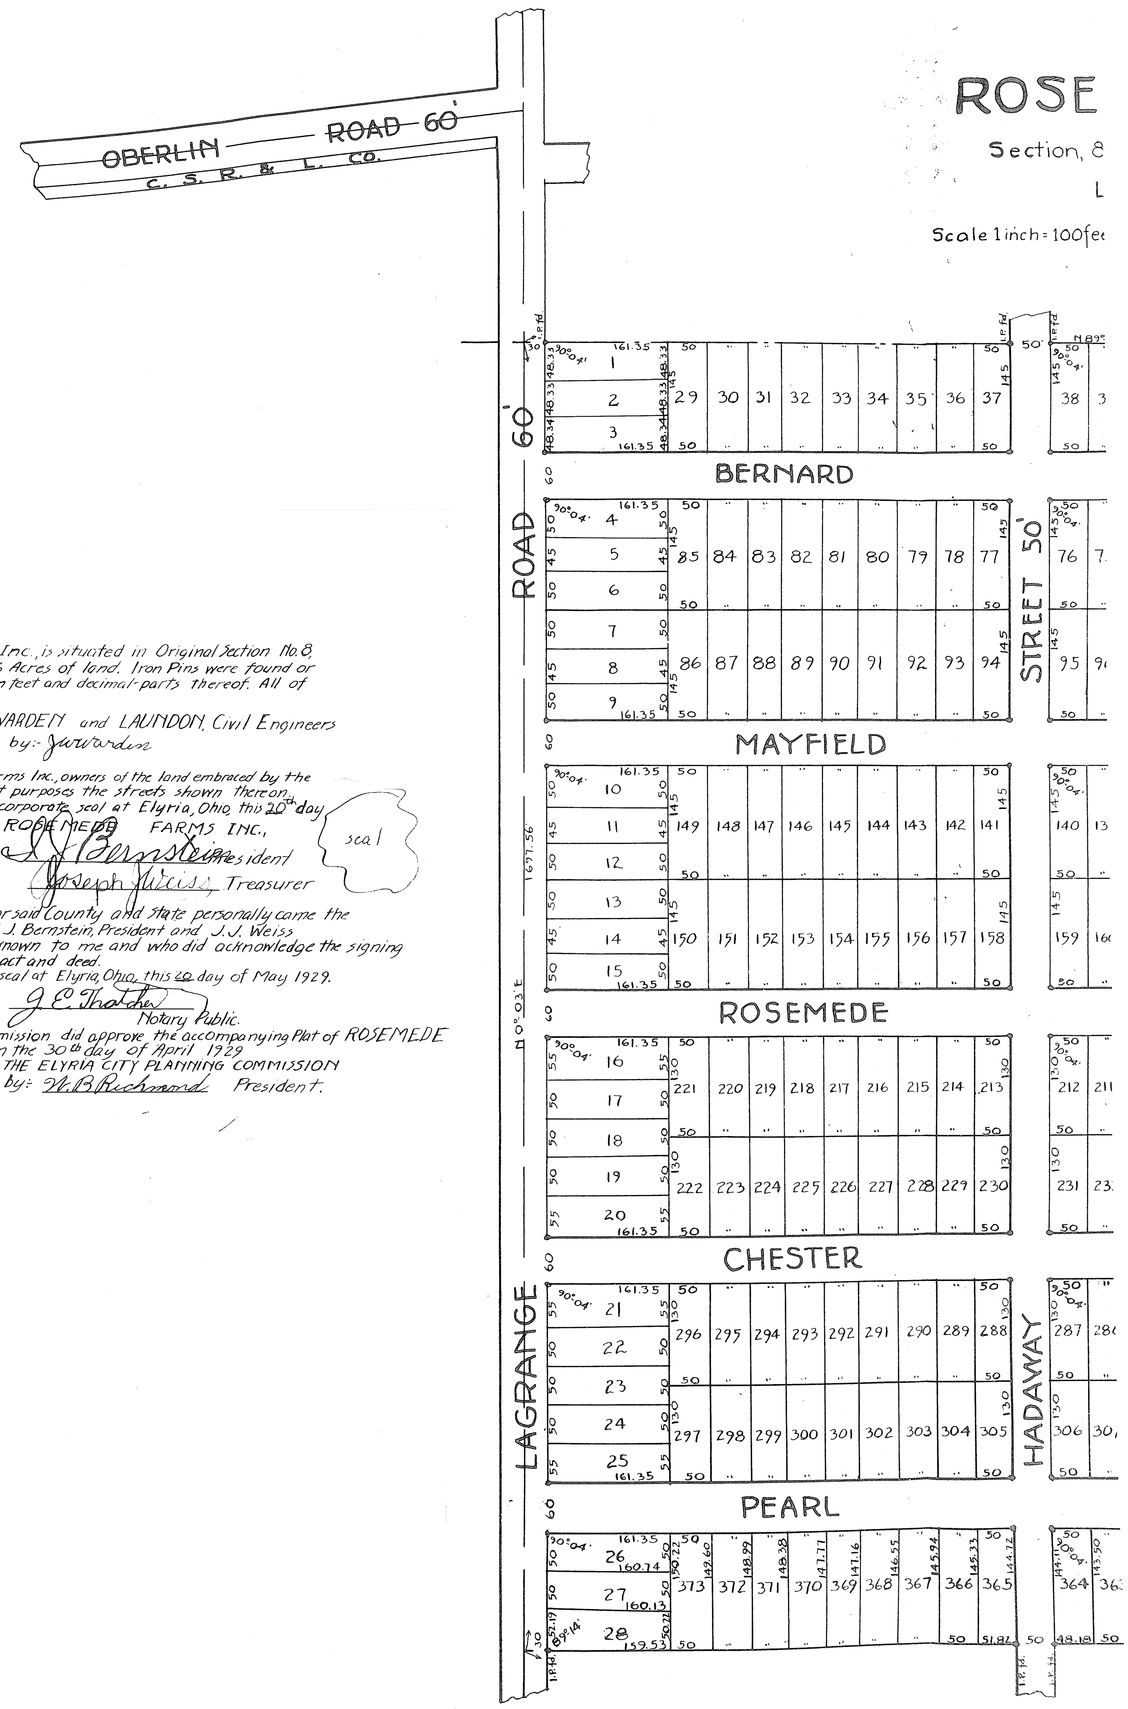

This plat made at the request Rosemede Farms Inc., is situated in Original Section No. 8, Carlisle Twp., Lorain County, Ohio, and contains 76.4386 Acres of land. Iron Pins were found or set at all points marked thus - Measurements are in feet and decimal parts thereof. All of which we hereby certify to be correct.

April 30, 1929

WARDEN and LAUNDON, Civil Engineers
by:- J. W. Warden

This is to certify that we the undersigned, the Rosemede Farms Inc., owners of the land embraced by the accompanying plat hereby certify to public use for street purposes the streets shown thereon.
In Witness whereof we have hereunto set our hands and corporate seal at Elyria, Ohio, this 20th day of May, 1929.

ROSEMEDE FARMS INC.,
by I. J. Bernstein President
Joseph Weiss Treasurer

Signed in the presence of Dorothy Putman
F. M. Weightman

seal

State of Ohio
Lorain County S.S. { Before me a Notary Public in and for said County and State personally came the ROSEMEDE FARMS Incorporated, by I. J. Bernstein, President and J. J. Weiss its Treasurer, who are personally known to me and who did acknowledge the signing of the accompanying plat to be its and their free act and deed.
In Testimony whereof I have set my hand and official seal at Elyria, Ohio, this 20 day of May 1929.

J. E. Thatcher
Notary Public.

seal

This is to certify that The Elyria City Planning Commission did approve the accompanying Plat of ROSEMEDE FARMS at a meeting of said Commission held on the 30th day of April 1929.

THE ELYRIA CITY PLANNING COMMISSION
by: W. B. Richmond President.

Attest H. Cheney Clerk

Vol 13 Pg 20 Pg 88

http://www.adnitpdf.com
Created by TIFF To PDF trial version, to remove this mark, please register this software.