VOL 13 P36 (594)

36

S 18.24 ACRES OF
E CITY OF LORAIN,
BOULEVARD, DAYDRIVE
E, BY THIS PLAT, TO
STABLISHED HIGHWAY.
LOTMENT BOUNDARY
ED LINES ARE CHORD
OTHER MONUMENTS
NTS ARE IN FEET
ABOVE TO BE

XOR.
IS ALLOTMENT,
ES THE STREETS

D FOR SAID COUNTY
SH WHO ACKNOWLEDGE
HAT IT WAS HER
VE HEREUNTO SET
CEMBER, 1940.
NOTARY PUBLIC
L NOTARY PUBLIC
PIRES NOV. 29-41.

YTHIS ALLOTMENT,
HT STREETS AS

MORTGAGEE

IC, IN AND FOR
ED MAUDE DAY
EGGING PLAT AND
WHEREOF, I HAVE
ORIDA, THIS 1st

BLIC

OVE PLAT, I FIND
ITS SHOWN ARE

NEER.
BY APPROVED
COMMISSION

RY.
ED BY THE
24 PASSED

COUNCIL

275 # 283 129

280828

WILLO SUBDIVISION No 1

Original Section 26 — Avon Village,
Formerly Avon Twp., Lorain Co. Ohio
Aug 4 1939 — Scale 1" = 100'

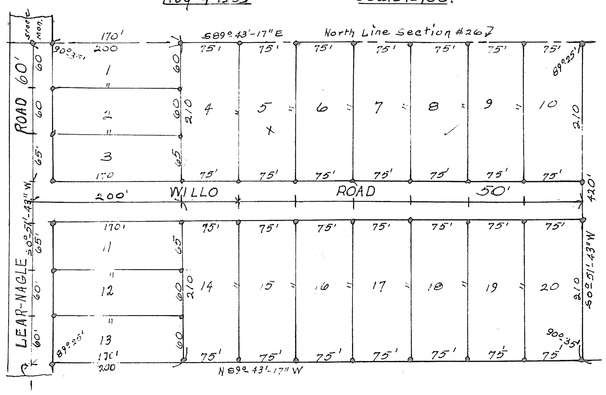

Surveyor's Certificate: This is to certify that at the request of Albert W. Lamb et al, owners of the land embraced by the above plat, I have surveyed and platted the above plat, situated in Section 26 Avon Village, Lorain County, Ohio. Said plat contains 7.279 Acres. Iron stakes were set at all points indicated thus. on map. Stone monument was found at northwest corner of Section 26. Distances are in feet and decimal parts thereof. All of which I certify to be correct.

August 4-1939. O. W. Warden, Registered Surveyor.

STATE OF OHIO — JOHN W. WARDEN 2057 REGISTERED SURVEYOR

Owners Certificate: We the undersigned, owners of premises embraced by the above plat, namely, Bertha E. Hurst, widow; owner of parcel-5; Earl W. Siebenhaar and Elizabeth Siebenhaar, his wife, owner of parcel-14; Arthur H. and Alberta M. Stouder, husband and wife, owners of parcel-16; and Albert W. Lamb and Lou H. Lamb, his wife, owner of the remainder of premises covered by said plat, hereby certify that they have caused said plat to be made and surveyed and accept the same to be correct and hereby dedicate to public use for street purposes, Willow Road, 50 feet in width, as shown on the above plat.

In testimony thereof we have set our hands this 11th day of February 1941.

Witnesses: Lewis R. Bennett, Lilian Wray Lamb

Bertha E. Hurst, Earl W. Siebenhaar, Elizabeth Siebenhaar, Arthur H. Stouder, Alberta M. Stouder, Albert W. Lamb, Lou H. Lamb

Notarial Certificate:
State of Ohio, Lorain County ss. Before me a Notary Public, in and for said County and State, personally appeared Bertha E. Hurst, widow; Earl W. Siebenhaar and Elizabeth Siebenhaar, husband and wife; Arthur H. Stouder and Alberta M. Stouder, husband and wife; and Albert W. Lamb and Lou H. Lamb husband and wife, who acknowledged the signing of the foregoing instrument to be their free act and deed.

In Witness whereof, I have hereunto set my hand and have caused my official seal to be affixed at Avon, Ohio, this 11th day of February 1941.

Lewis R. Bennett, Notary Public
Lewis R. Bennett, Notary Public
My commission Expires April 23, 1943.

NOTARIAL SEAL — LORAIN COUNTY OHIO

Village Certificate: This is to certify that the plat of Willo Subdivision No 1 was approved and the dedication of Willow Road was accepted as a Village Road by Ordinance No. 202 passed by the Council of Avon Village at a meeting of said Council held on the 10th day of April 1941.

Lewis Bennett, Clerk — A. A. Bungart, Mayor

Transferred Apr 25 1941, C. S. Kelser, Auditor

Received For Record Apr 25, 1941 At 10:40 O'clock A.M. Recorded May 5th 1941. Mose Wilder, Recorder.

CLERK — LORAIN COUNTY OHIO

Fee $10.90

287768

PLAT OF BUCKEYE STREET

SOUTH AMHERST VILLAGE
LORAIN COUNTY, OHIO.
January 6, 1941.

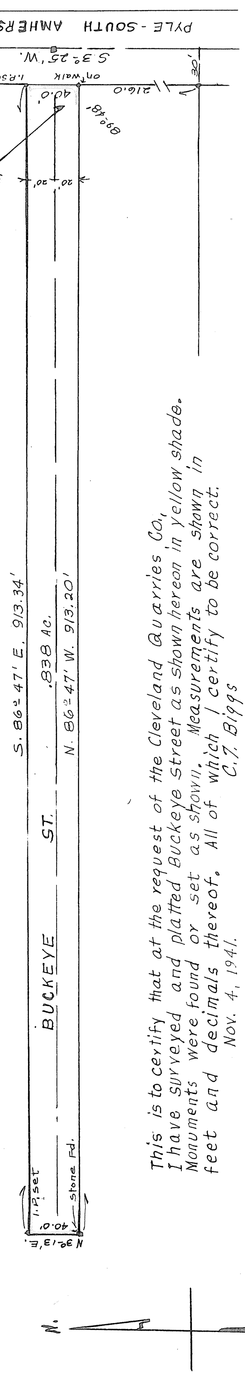

This is to certify that at the request of the Cleveland Quarries Co, I have surveyed and platted Buckeye Street as shown hereon in yellow shade. Monuments were found or set as shown. Measurements are shown in feet and decimals thereof. All of which I certify to be correct.
Nov. 4, 1941. C.T. Biggs

This plat of Buckeye Street is in conformance with resolution No. 136 as passed by Council of South Amherst, Ohio, on 11-24-41.

Albert P. Schneider, Mayor
Harold Allen, Clerk

RECEIVED FOR RECORD JAN. 6, 1942 At 3:15 O'clock P.M. Recorded Jan. 20, 1942. Mose Wilder, RECORDER

NO TRANSFER NECESSARY JAN. 6-1942. C. S. Kelser, AUDITOR.

Fee $3.50

VILLAGE OF SOUTH AMHERST
AUGUST 24, 1939
VOL. 302 PAGE 70
MAP OF SURVEY FOR THE CLEVELAND QUARRIES CO.
O.L. No. 9, VILLAGE OF SOUTH AMHERST,
LORAIN COUNTY, OHIO.
C.T. BIGGS, REG. SURVEYOR.
SCALE 1" = 60'
AUGUST 15, '41.

STATE OF OHIO — C.T. BIGGS 115 — REGISTERED SURVEYOR

VOL 13 P36 (594)