VOL 13 PG 37 (FM)

281085

FOREST HILLS ALLOTMENT NO. 2

IN THE VILLAGE OF AMHERST LORAIN COUNTY, OHIO.

SCALE 1"=40'

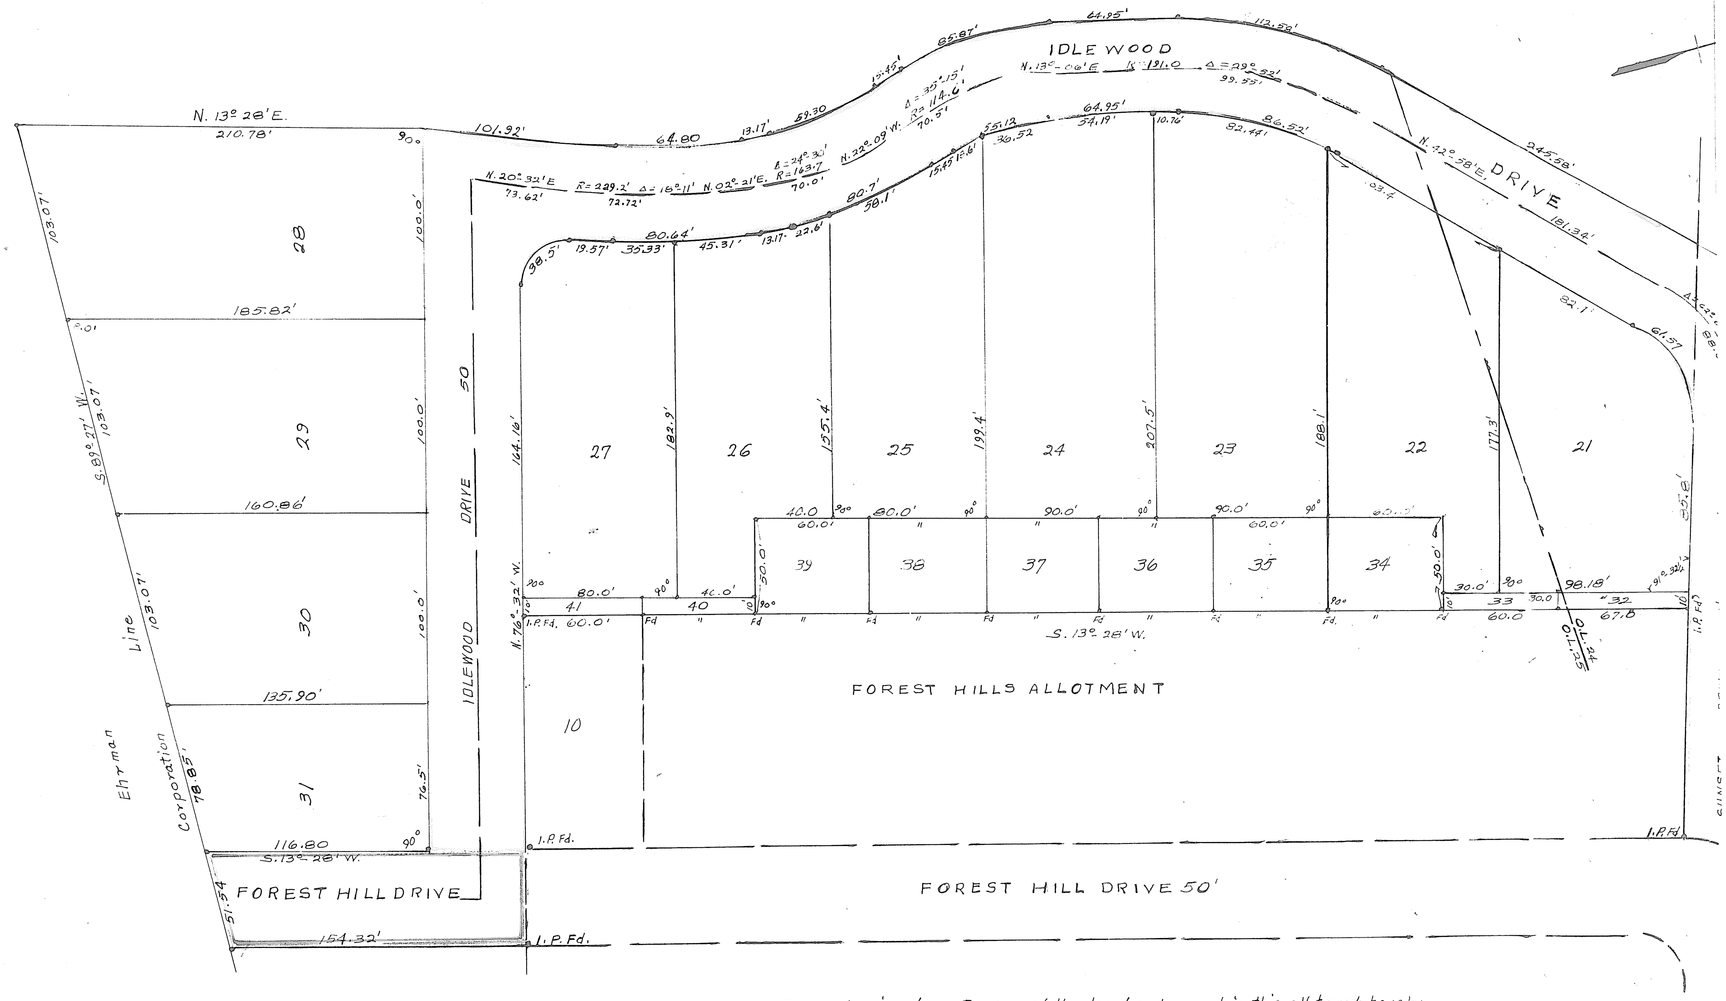

This plat made at the request of Paul Wottring and Betty Jane Wottring embraces 6.11 acres of land, being about 0.89 of an acre in original Lot No 24 and about 5.22 acres in Original Lot #25, Amherst Township, Lorain County, Ohio, now in the Village of Amherst. Monuments found are so marked. Measurements are in feet and decimals thereof. I certify the above to be correct.
Elyria, Ohio. July 17, 1940
(•) indicates iron pins set.

C. T. Biggs
Registered Surveyor

The undersigned, owners of the land embraced in this plat hereby accept this plat of same and dedicate Forest Hill Drive (in orange shade), Sunset Drive (in red shade) and Idlewood Drive (in yellow shade) to public use.

Paul Wottring
Betty Jane Wottring
Mrs. Marjorie Hagerman Brandon
Dr. M. H. Brandon

State of Ohio, Lorain County ss. Before me a notary public in and for said County personally appeared the above named Paul Wottring and Betty Jane Wottring who acknowledged that they did sign the above plat and that it was their free act and deed. In testimony whereof I hereunto set my hand and affix my official seal, at Amherst, Ohio this 18 day of April 1941.

F. J. Berger, Notary Public
F. J. Berger Notary Public
My commission expires 3/14/43.

Notarial SEAL

The undersigned mortgagee of the land embraced in this allotment hereby accepts this plat of same and dedicates to public use Forest Hill Drive (in orange shade), Sunset Drive (in red shade), and Idlewood Drive (in yellow shade)

The Elyria Savings & Trust Company
By A. J. Robinson President
By R. J. Fitch Secretary.

SEAL

State of Ohio Lorain County ss. Before me a notary public in and for said county personally appeared the above named Elyria Savings & Trust Company by A. J. Robinson its President and R. J. Fitch its Secretary who acknowledged that they did sign the above plat and that it was their free act and deed as officers of said trust Company. In testimony whereof, I have hereunto set my hand and affixed my official seal at Elyria, Ohio, this 17 day of April 1941.

Don G. Sotherdon
Notary Public
Don G. Sotherdon My commission expires April 16, 1943.

Notarial SEAL

This is to certify that the above plat was approved by the council of the Village of Amherst, Ohio. by ordinance no. B-264 passed April 17, 1941.

Charles A. Miller
Clerk.

This is to certify that I have examined the above plat. I find the same to be correct and that the monuments shown are sufficient to define the street lines.

T. W. Lawndon
Village Engineer

Transferred
May 5, 1941.
C. S. Kelser,
Auditor

Fee $18.50

Received for record May 6, 1941.
at 9:00 o'clock A.M.
Recorded May 31, 1941.
Mose Wilder
Recorder.

VOL 13 PG 37 (FM)

http://www.adlibpdf.com
Created by TIFF To PDF trial version, to remove this mark, please register this software.