VOL 13 PG 40 (595)

nces 33.307 acres
in the City of
a extension of
K Subdivision except
e Park Subdivision
eet Southerly from
of way instead

ith line of
se radius is 3651.4)

s. Monuments were
thus(.) were set.
ft.

J.B. NICHOLS 143 STATE OF OHIO Registered Surveyor

nt here by
park to public use.

nty personally
d that he did
nd deed. WITNESS his hand and seal of

Notary Public
Wayne County, Ohio
s Mch. 30, 1943

at, I find the
Sufficient to

Municipal Engineer
STATE OF OHIO HENRY F. SCHNEIDER 301 PROFESSIONAL ENGINEER

roved on this
ission of the

y the council of
ily 7, 1941.

Monday
Council

Auditor
Auditor

o'clock A.M.

recorder

285678

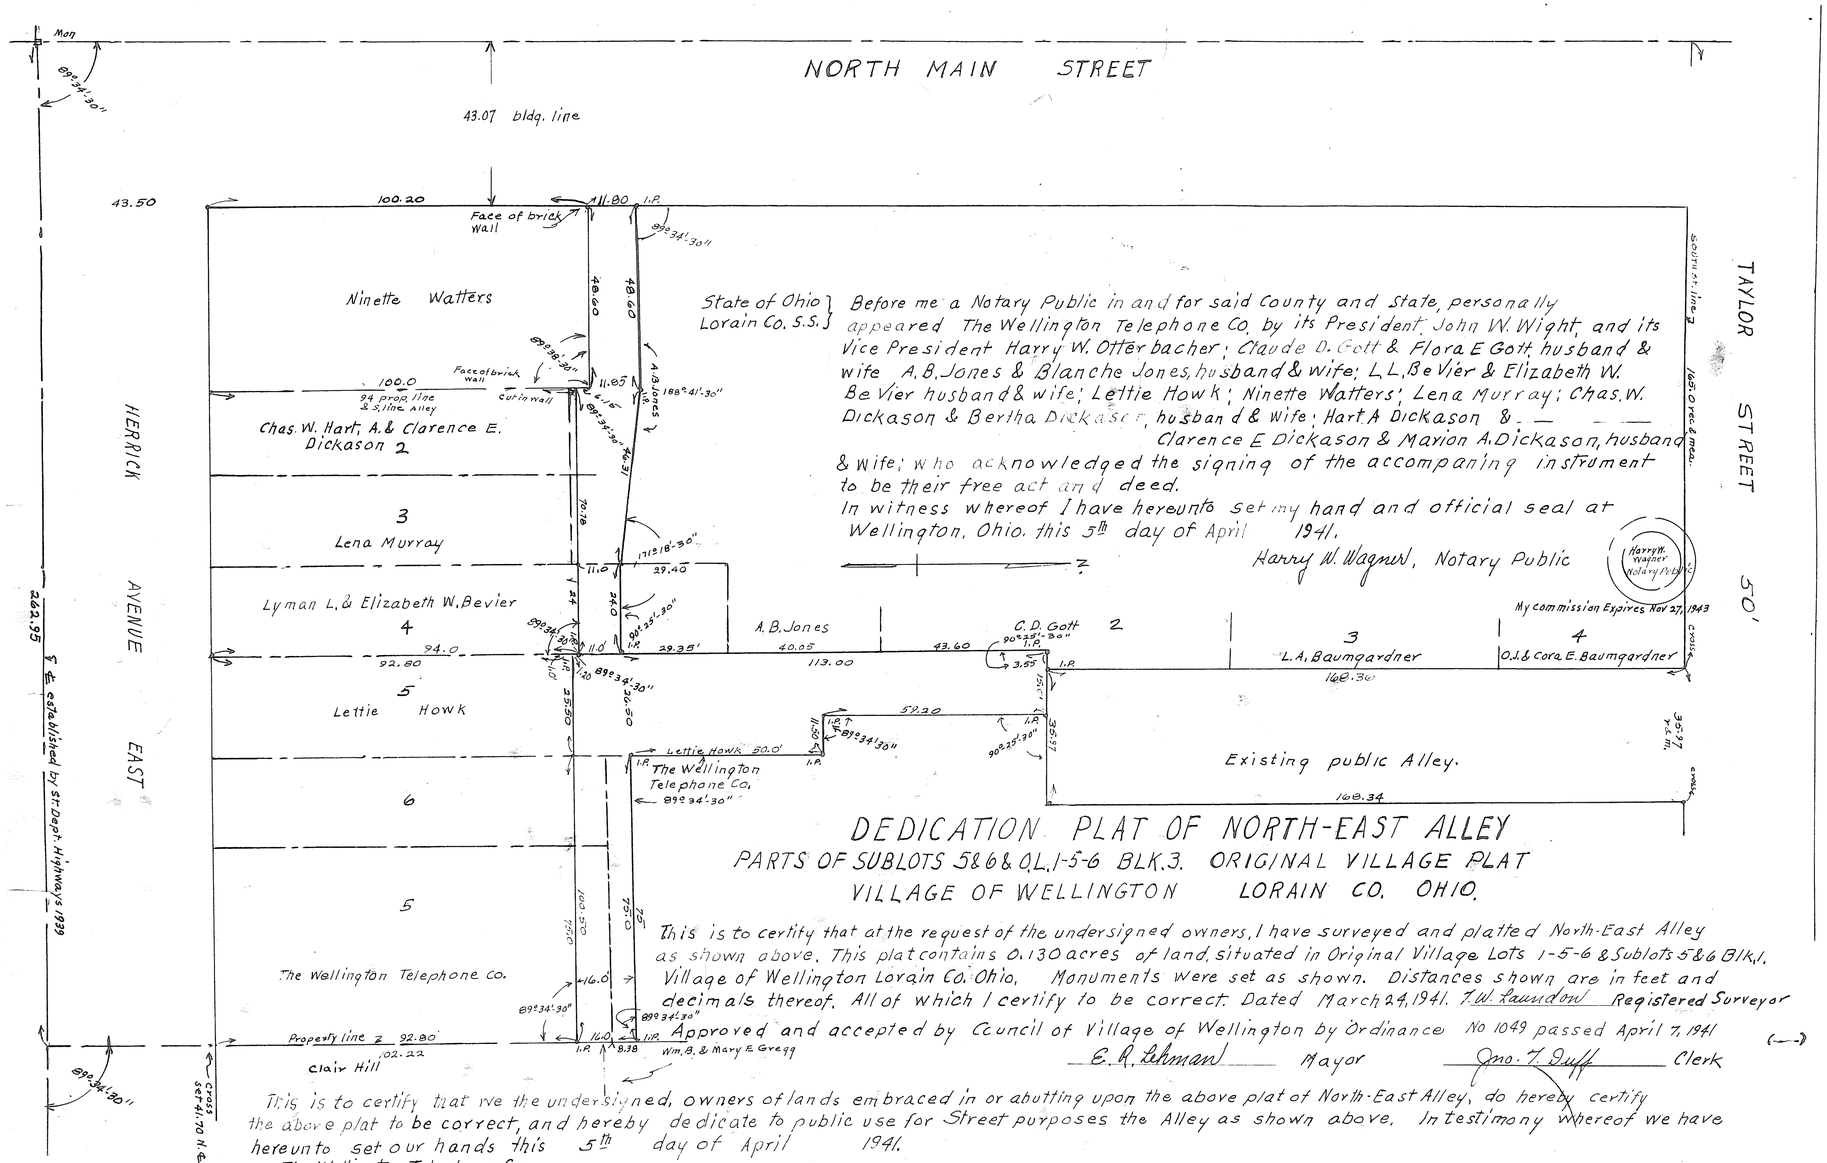

State of Ohio } Before me a Notary Public in and for said County and State, personally
Lorain Co. S.S. } appeared The Wellington Telephone Co. by its President John W. Wight, and its Vice President Harry W. Otterbacher; Claude D. Gott & Flora E Gott, husband & wife A.B. Jones & Blanche Jones, husband & wife; L.L. Be Vier & Elizabeth W. Be Vier husband & wife; Lettie Howk; Ninette Watters; Lena Murray; Chas. W. Dickason & Bertha Dickason, husband & wife; Hart A Dickason & — — Clarence E Dickason & Marion A. Dickason, husband & wife; who acknowledged the signing of the accompaning instrument to be their free act and deed.

In witness whereof I have hereunto set my hand and official seal at Wellington, Ohio. this 5th day of April 1941.

Harry W. Wagner, Notary Public

Harry W. Wagner Notary Public

My commission Expires Nov 27, 1943

DEDICATION PLAT OF NORTH-EAST ALLEY

PARTS OF SUBLOTS 5 & 6 & O.L. 1-5-6 BLK. 3. ORIGINAL VILLAGE PLAT VILLAGE OF WELLINGTON LORAIN CO. OHIO.

This is to certify that at the request of the undersigned owners, I have surveyed and platted North-East Alley as shown above. This plat contains 0.130 acres of land, situated in Original Village Lots 1-5-6 & Sublots 5 & 6 Blk. 1. Village of Wellington Lorain Co. Ohio. Monuments were set as shown. Distances shown are in feet and decimals thereof. All of which I certify to be correct. Dated March 24, 1941. T.W. Saunders Registered Surveyor

Approved and accepted by Council of Village of Wellington by Ordinance No 1049 passed April 7, 1941

E. R. Lehman Mayor Jno. T. Duff Clerk

This is to certify that we the undersigned, owners of lands embraced in or abutting upon the above plat of North-East Alley, do hereby certify the above plat to be correct, and hereby dedicate to public use for Street purposes the Alley as shown above. In testimony whereof we have hereunto set our hands this 5th day of April 1941.

The Wellington Telephone Co.
John W. Wight President
H. C. Otterbacher, V. Pres.
Claude D. Gott
Flora E. Gott

A. B. Jones
Blanche Jones
L. L. Bevier
Elizabeth W. Bevier

Lettie Howk
Ninette Watters
Lena Murray

Chas. W. Dickason
Bertha Dickason
Hart A. Dickason
Clarence E. Dickason
Marion A. Dickason

Transferred
Oct. 10, 1941,
C. S. Kelser
Auditor

Received For Record
Oct. 10, 1941 At 1:50 P.M.
Recorded Oct 17, 1941.
Mose Wilder
Recorder.

Fee $17.50

http://www.adobe.com
Created by TIFF To PDF trial version, to remove this mark, please register this software.