VOL 13 Pg 45(396)

VOL 13 Pg 45(396)

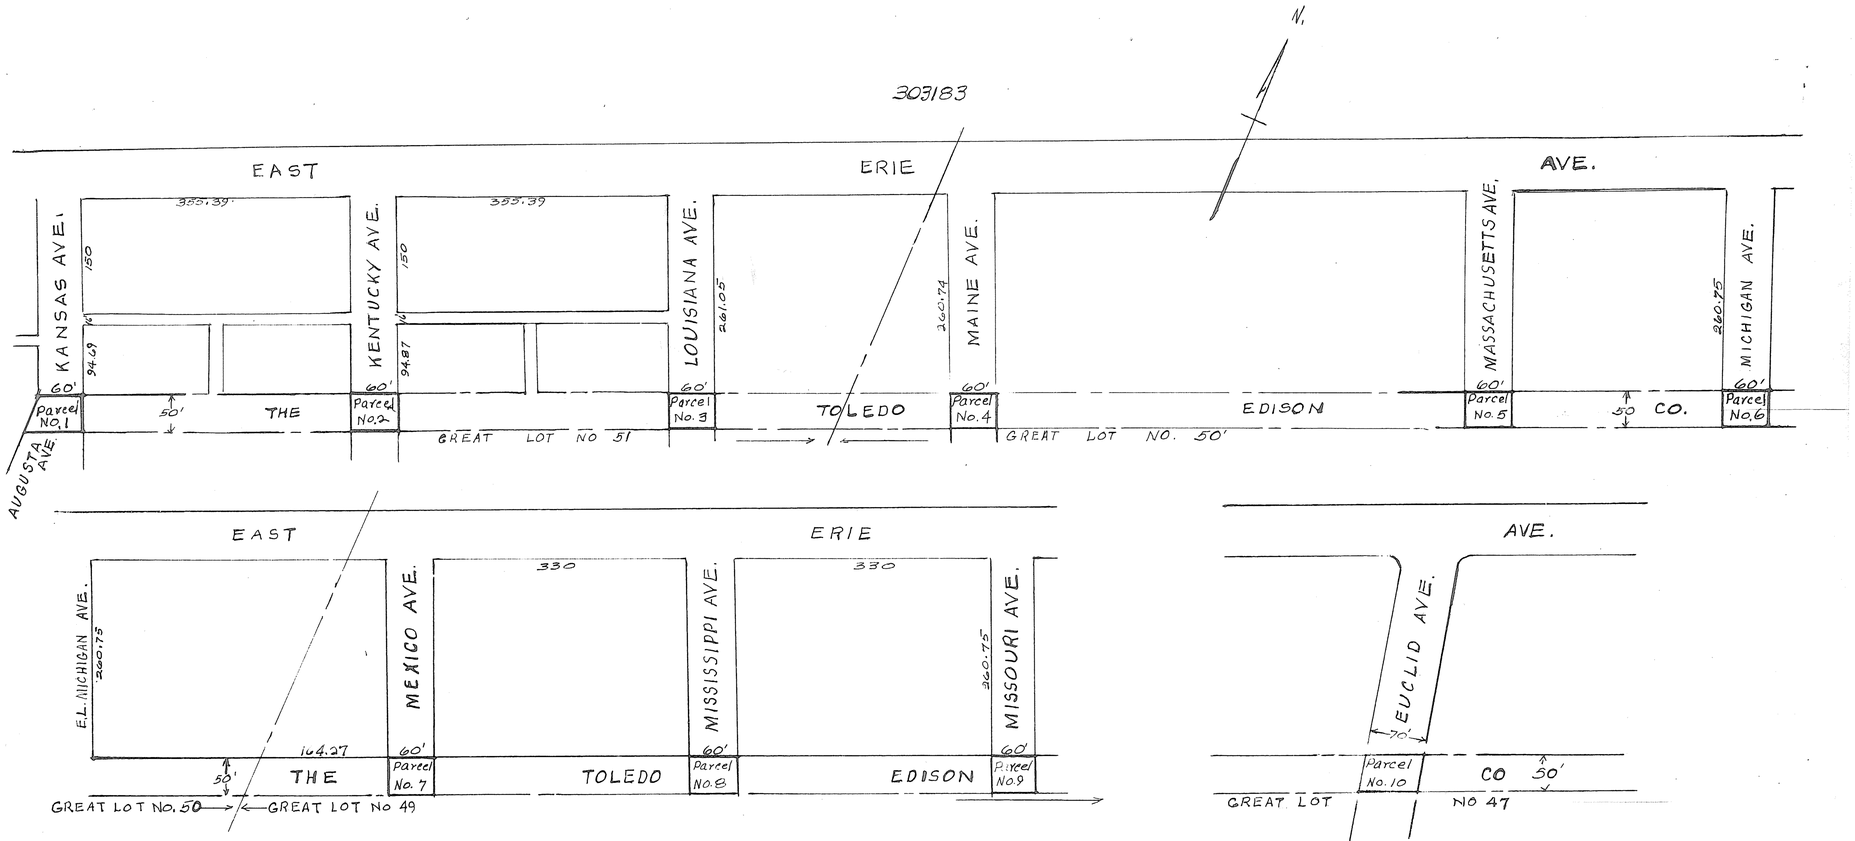

STREET EXTENSION PLAT

ACROSS OLD LAKE SHORE ELECTRIC RIGHT OF WAY

LORAIN, OHIO.

This plat embraces street extensions across the so-called Old Lake Shore Electric Right-of-Way now owned by The Toledo Edison Co. said crossings being located at Augusta Ave. Kansas Ave., Kentucky Ave., Louisiana Ave., Maine Ave., Massachusetts Ave., Michigan Ave., Mexico Ave., Mississippi Ave., Missouri Ave., and Euclid Ave., as now dedicated or established in the City of Lorain, County of Lorain, State of Ohio, and being designated on this plat as parcels No. 1 to No. 10 inclusive, said parcels being more particularly described as follows:

Parcels No 2 to No. 9 inclusive, are straight line extensions, 60 feet in width and extending 50 ft. across the said Old Lake Shore Electric Right of Way.

Parcel No 1 is the extension of Kansas Ave. and Augusta Ave. across the said Old Lake Shore Electric right of way the east line of said parcel being the straight line extension of the east line of Kansas Ave., and the west line of said parcel being the straight line extension of the west line of Augusta Ave.

Parcel No 10 is the extension of Euclid Ave. across the said Old Lake Shore Electric Right of Way, the east and west lines of said parcel being straight lines connecting the intersections of the east and west lines of Euclid Ave., as now dedicated, with the North and south lines of said right of way.

I hereby accept and approve this plat as here shown.

Louis G. Goodell
CITY ENGINEER

The undersigned owner of the land embraced in this plat hereby approves the same and dedicates the street extensions as shown to public use.

The Toledo Edison Co.
By C. L. Proctor,
President

State of Ohio
Lucas County s.s.:
Before me a notary public in and for said County, personally appeared the above named The Toledo Edison Co., who acknowledged that they did sign the foregoing plat and that it was their free act and deed.
In testimony, whereof, I have hereunto set my hand and seal at ——, Ohio, this 8th day of October 1943.

Genevieve G. Adkins
NOTARY PUBLIC

GENEVIEVE G. ADKINS NOTARY PUBLIC IN AND FOR LUCAS COUNTY, OHIO. MY COMMISSION EXPIRES FEBRUARY 25 1944.

NOTARIAL SEAL

This is to certify that the above plat is hereby approved on this 16th day of Aug. 1943, by the planning commission of the City of Lorain, Ohio.

Charles G. Smith
SECRETARY

This is to certify that the above plat of street extensions was accepted by the council of the City of Lorain O, by ORDIN. NO. 5281 passed Nov. 15-1943

Louis E. Pondy
CLERK OF COUNCIL

Transferred Dec. 14, 1943

Frank Ayres
COUNTY AUDITOR

Received for record Dec 14, 1943 at 9 30 o'clock A.M.
Recorded Dec. 27th 1943 in Lorain County Plat record Vol. 13 Page 45

Moze Wilder
LORAIN COUNTY RECORDER

Fee $19.70

PT-C-65

45

http://www.audiopdf.com
Created by THE To PDF trial version, to remove this mark, please register this software.