MAPLEWOOD ALLOTMENT
Nº 4

Original Township Lot Nº 36- West of Black River

Elyria Township, Lorain County, Ohio.

Scale 1 inch = 60 feet

350582
Received for Record
Sept. 3 1948.
1:15 Oclock PM
Recorded Nov. 11 1946.
In Lorain County Map Records
Vol. 14 Page 11
Mose Miller Recorder
Fee 7.80.

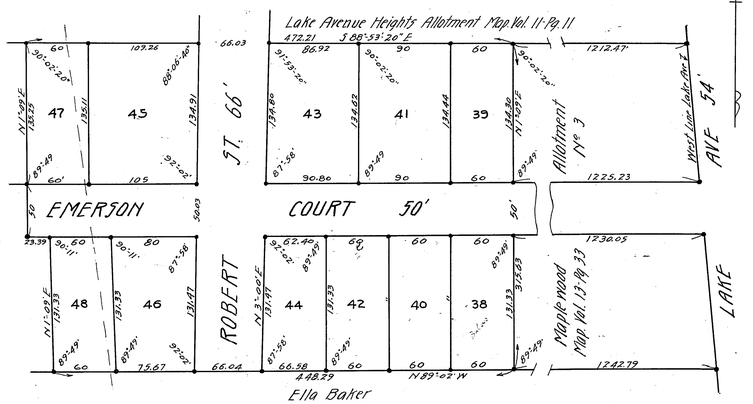

Engineer's Certificate: This is to certify that at the request of Stella Smith, and Elizabeth Balaz, owners of premises shown on the above plat of Maplewood Allotment Nº 4, situated in Original Township Lot Nº 36, West of Black River, Elyria Township, Lorain County, Ohio, I have surveyed and platted said premises and have found or set iron stakes at all points indicated thus •, on said plat. Said plat comprises Lots 38 to 48 inclusive and Emerson Court, 50 feet in width and Robert Street 66 feet in width and contains 3.336 Acres of land. Distances shown are in feet and decimal parts thereof. All of which I certify to be correct.

July 15, 1946. C.T. Biggs
City Engineer & Surveyor

Owners Certificate: This is to certify that the undersigned, Stella Smith, and Elizabeth Balaz, owners of the premises embraced by the above plat of Maplewood Allotment Nº 4, have caused the same to be platted and surveyed and hereby accept the same to be correct and dedicate to public use for street and road purposes, Emerson Court, 50 feet in width and Robert Street, 66 feet in width as shown upon said plat.

In testimony thereof, I, Stella Smith and Earl E. Smith, husband, and Elizabeth Balaz, have set our hands at Elyria, Ohio, this 19th day of July 1946.

Witness: Edna Mae Wilson, D.B. Symons

Stella Smith
Earl E. Smith
Elizabeth Balaz

State of Ohio
Lorain County, ss. Before me a Notary Public in and for said County and State, personally appeared Elizabeth Balaz, widow, Stella Smith and Earl E. Smith, husband, who did acknowledge the signing of the above plat to be their free act and deed.

In Witness whereof, I have set my hand and caused my official seal to be affixed at Elyria, Ohio, this 19th day of July 1946. Edna Mae Wilson
Notary Public

EDNA MAE WILSON Notary Public
My Commission expires March 27, 1947

Seal
NOTARIAL SEAL
LORAIN COUNTY OHIO

The above plat of Maplewood Allotment Nº 4, was duly approved by The Planning Commission of The City of Elyria, Ohio, at a meeting of said Commission held 22 day of August 1946.

The Planning Commission of The City of Elyria, Ohio
Attest: Pearl Cantle, Clerk
by C. R. Cagate, President

CORPORATE SEAL
MAYOR OF THE CITY OF ELYRIA
STATE OF OHIO

Transferred
Aug. 30. 1946
Frank Myers
Auditor

356315
Received for Record
Dec. 27. 1946
At 3:41 oclock P.M.
Recorded Dec. 31. 1946
In Lorain County Plat Records
Volume 14 Page 11.
Mose Miller
Recorder

Transferred
Dec. 27. 1946
Hannah Cryder
Auditor

Fee $9.15

WALLACE SUBDIVISION NO. 1.
O. L. NO. 22. TR. 2. BLACK RIVER TWP.
LORAIN COUNTY. OHIO.
C. T. BIGGS REG. SURVEYOR.
SEPTEMBER 3, 1946. SCALE 1"=100'

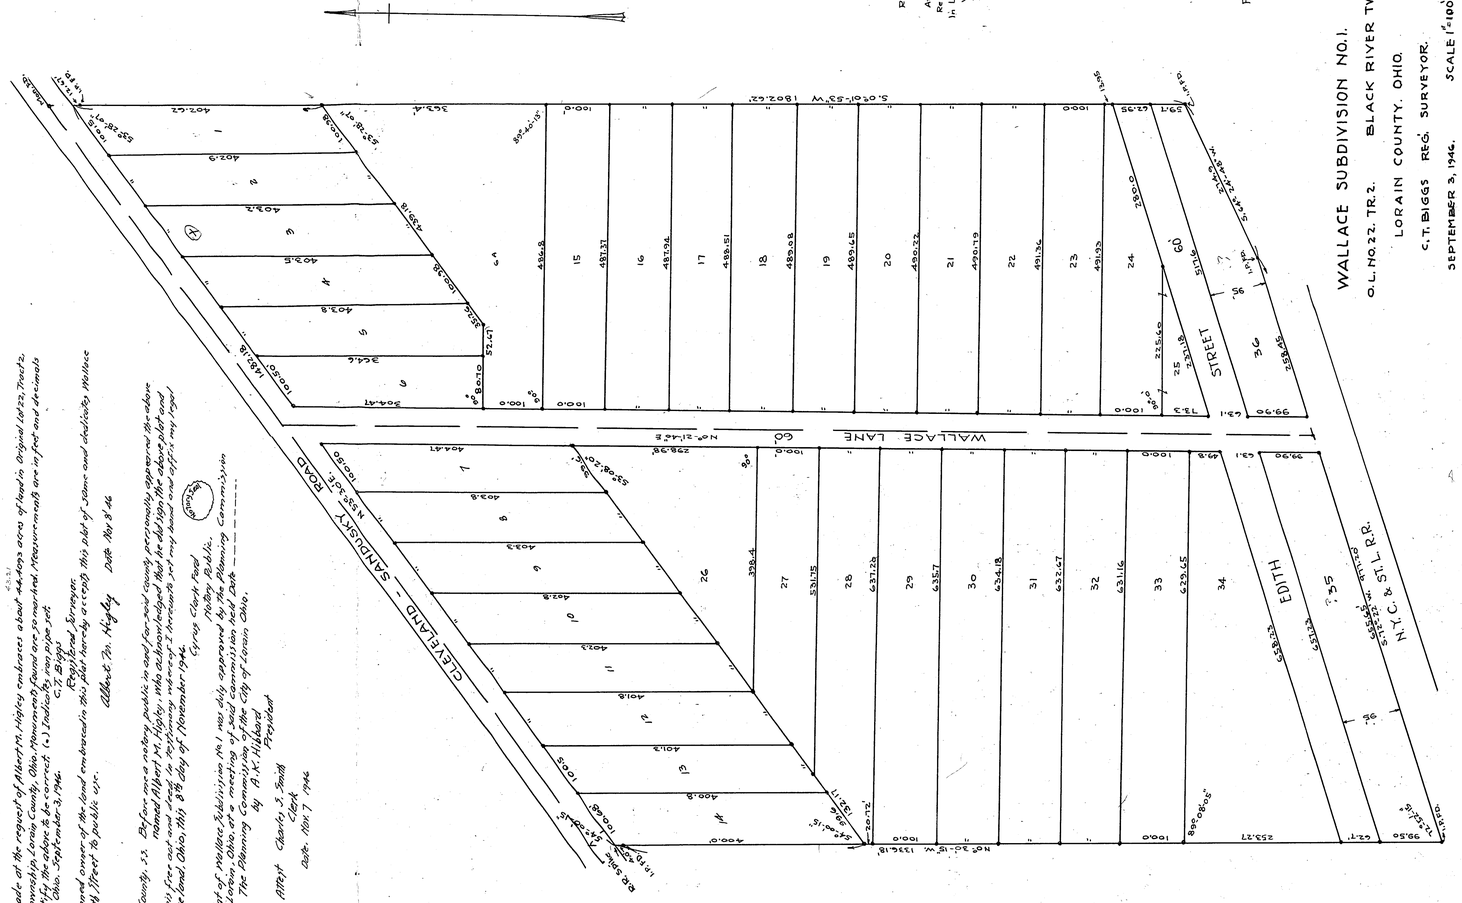

This plat made at the request of Albert M. Higley embraces about 44.4093 acres of land in Original Lot 22, Tract 2, Black River Township, Lorain County, Ohio. Monuments found are so marked. Measurements are in feet and decimals thereof. I certify the above to be correct (•) Indicates iron pipe set.
Elyria, Ohio. September 3, 1946. C.T. Biggs
Registered Surveyor.

The undersigned owner of the land embraced in this plat hereby accepts this plat of same and dedicates Wallace Lane and Edith Street to public use. Albert M. Higley Date Nov 8 '46

State of Ohio
Cuyahoga County, ss. Before me a notary public in and for said county personally appeared the above named Albert M. Higley, who acknowledged that he did sign the above plat and that it was his free act and deed. In testimony whereof I hereunto set my hand and affix my seal this 8th day of November 1946.
Cyrus Clark Ford
Notary Public.

The above plat of Wallace Subdivision No 1 was duly approved by the Planning Commission of the City of Lorain, Ohio, at a meeting of said Commission held Dec. 26 1946.
The Planning Commission of the City of Lorain Ohio.
by A.X. Hilbert
President
Attest Charles S. Smith
Clerk
Date Nov 7 1946

Publication: Deed Vol 410 Page 196.