VOL 15 PG 6 (618)

6

410411

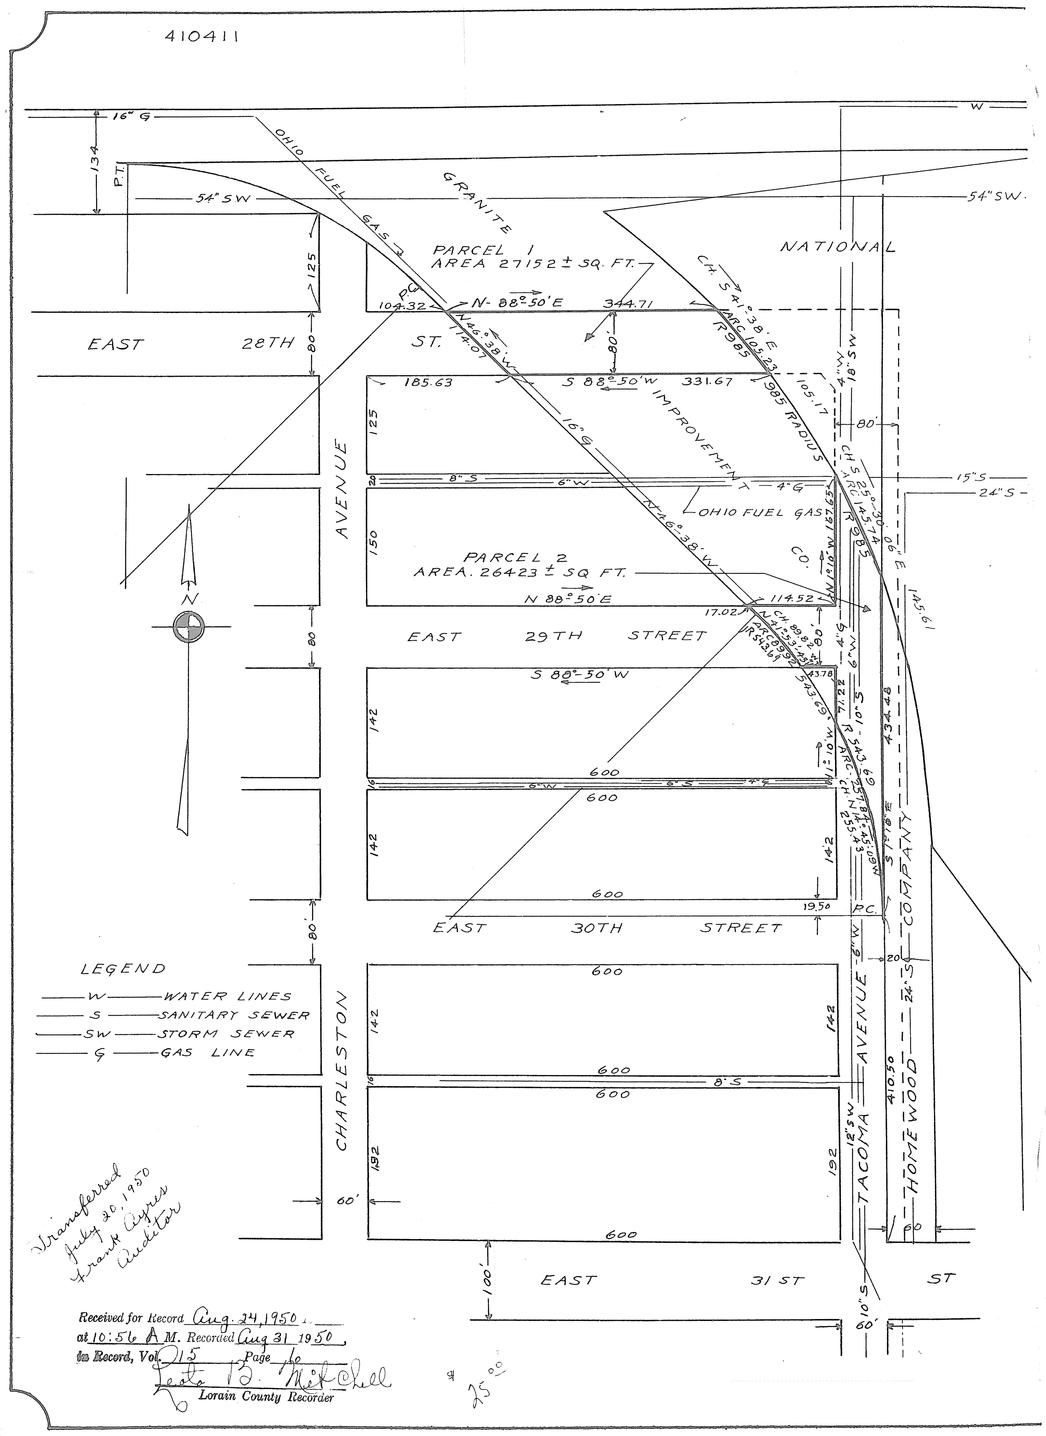

Transferred July 20, 1950 Frank Cupes Auditor

Received for Record Aug. 24, 1950
at 10:56 A.M. Recorded Aug 31 1950
in Record, Vol. 15 Page 6
Peter B. Mitchell
Lorain County Recorder

$5.00

VOL 15 PG 6 (618)

VOL. 15 Pg 619

6

6

410411

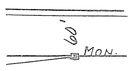

TUBE

COMPANY

STREET DEDICATION PLAT

EXTENSIONS OF EAST 28TH STREET, EAST 29TH STREET, AND TACOMA AVENUE

LORAIN OHIO

SCALE 1"=100' JUNE 1949

This plat embraces extensions of East 28th Street, East 29th Street, and Tacoma Avenue in land now owned by the Granite Improvement Co. in Great Lot 82 and 83 Sheffield Township, Lorain Ohio. The area dedicated to public use is that enclosed by the heavy lines on the plat

This is to certify that the above plat is hereby approved on this 26th day of May 1949 by the Planning Commission of the City of Lorain Ohio. Signed: Stephanie J Skadak
SECRETARY

The above plat is hereby approved Signed Lewis G. Goodell
CITY ENGINEER

This is to certify that the above plat of street extensions was approved and accepted by the Council of the City of Lorain Ohio by Ordinance Number 6164 passed March 20 1950.
Signed: Anthony Uozzano
CLERK OF COUNCIL

The undersigned owners of land embraced within the streets as shown by heavy lines on above plat do hereby approve said plat and dedicate said streets to public use subject to present occupations of water, gas, and sewer lines and further subject to following conditions, that Granite Improvement Company shall not be assessed by the City of Lorain, Ohio, for any improvements, nor any expense whatever incidental to the improvements, utilities, water lines, etc. made or installed in the streets dedicated herein. This condition is applicable to Granite Improvement Company, only, and not to its successors or assignes.

Witness
Signed: F. A. Coburn

Signed: C.E. Cahill Jr.

Granite Improvement Company
By Signed: Geo. H. Pabst Jr.
VICE-PRESIDENT
SEAL

Signed: J. Paul
ASST. SECRETARY

State of Pennsylvania.
Montgomery County S.S.
Before me, a Notary Public in and for Mont. County, personally appeared the above named Geo. H. Pabst, Jr and J. Paul

who acknowledged that they did sign the foregoing plat and that it was their free act and deed. In testimony whereof I have hereunto set my hand and seal at Ardmore, Pennsylvania this 3rd. day of March 1950
SEAL

Signed: Donald R. Powell
NOTARY PUBLIC

My commission expires at the end of next session of the Senate.

Approved Feb. 3. 1950
Signed: DL Sommenille
CHIEF ENGINEER-CENTRAL REGION

LAND TO BE DEDICATED FOR STREET PURPOSES BY
GRANITE IMPROVEMENT COMPANY
SCALE 1"=100' No. 25263-A FEB. 2, 1950 PT-C-76

HLD

VOL. 15 Pg 619

http://www.adultpdf.com
Created by TIFF To PDF trial version, to remove this mark, please register this software.