VOL 15 B7 (619)

7

Vol 15

H12581

HOY-LO-MAE ALLOTMENT

THIRD ADDITION

LORAIN, OHIO

SCALE 1 INCH = 100 FEET

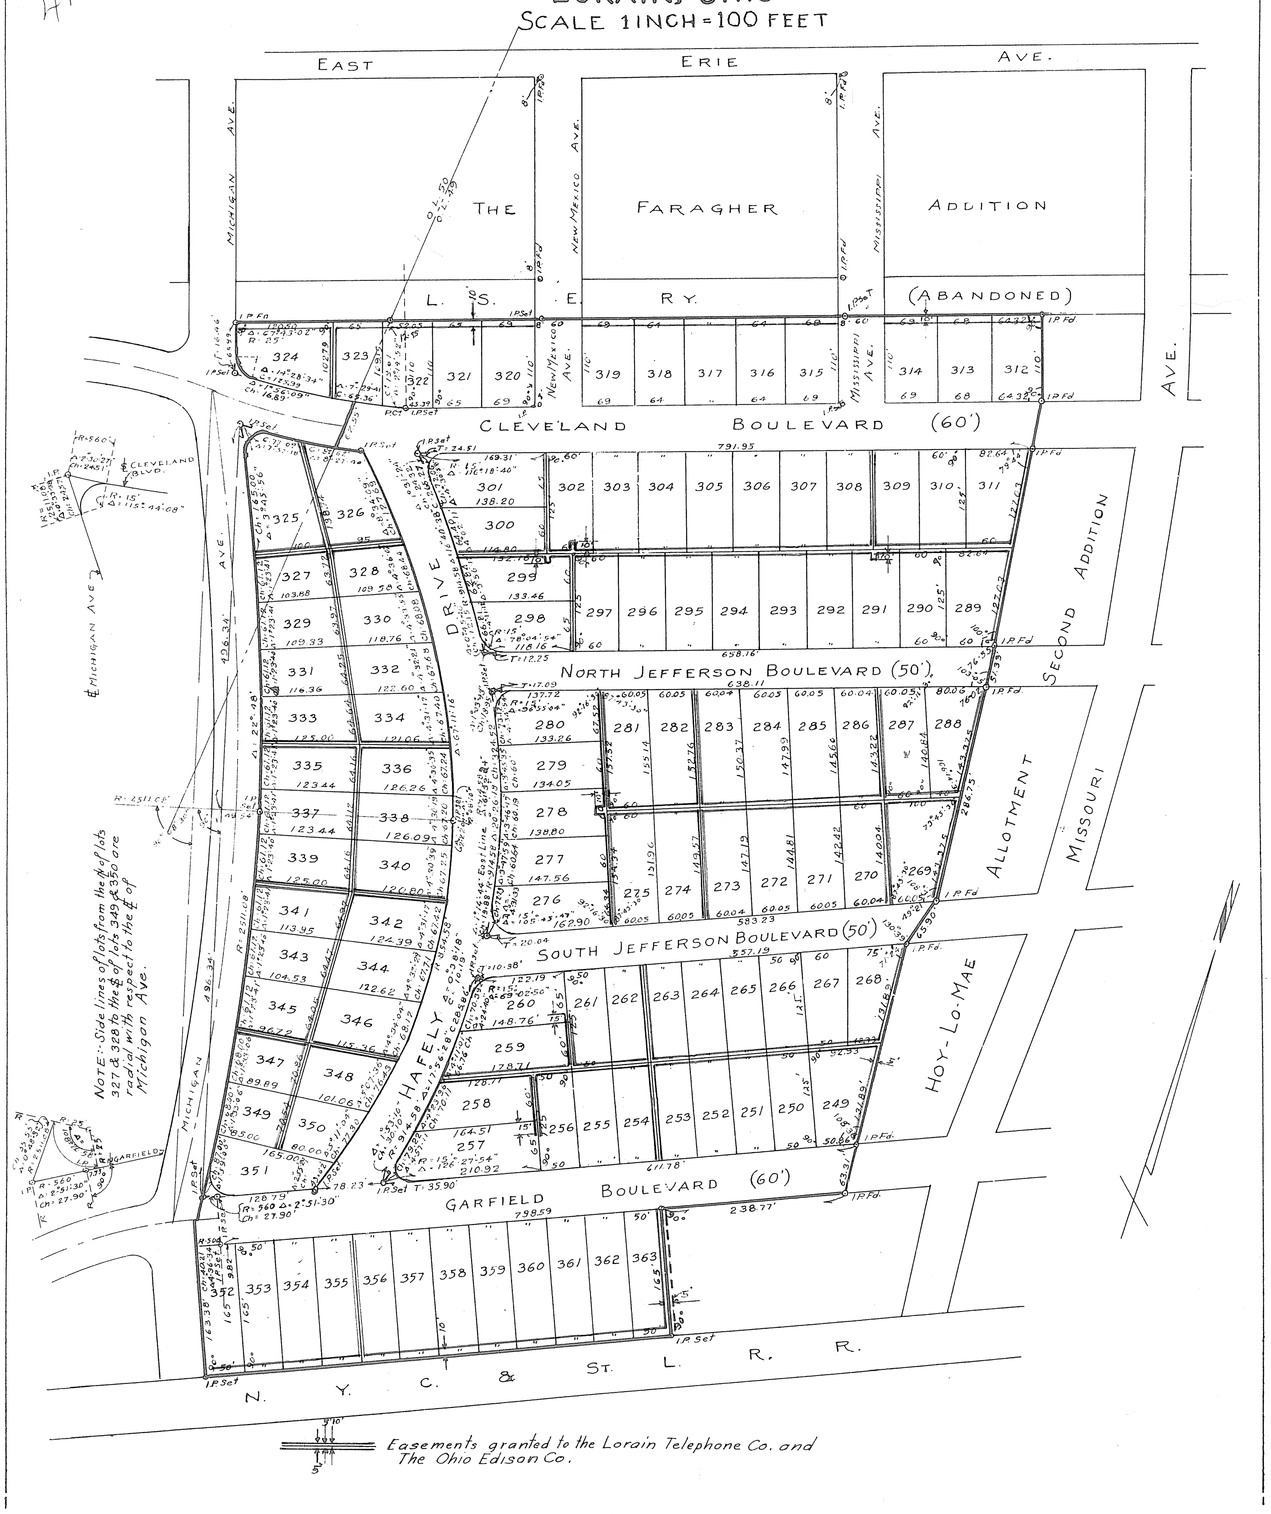

VOL 15 B7 (619)

Vol. 15

This plat made at the request of O.A. Hafely Inc. embraces 27.10 acres of land in Original Sheffield Township Lots Nos. 49 and 50, of which 26.43 acres are in O.L. 49 and 0.67 acres are in O.L. 50, now in the city of Lorain, Lorain County, Ohio, as enclosed by heavy lines on the above plat.

The easterly line of Michigan Ave., which is the westerly line of the allotment is a curve having a radius of 2511.08 feet. Hafely Drive has a center line radius of 384.58 feet and runs between Garfield Boulevard and Cleveland Boulevard. Other streets are extensions of streets in adjoining subdivisions which have been previously dedicated.

Monuments were found or set as shown. Measurements are in feet and decimal parts thereof.

I certify the above to be correct.

SEAL

Signed: J. B. Nichols
REGISTERED SURVEYOR

The undersigned, owner of the land embraced in this allotment, hereby accepts this plat of same and dedicates the streets as shown to public use.

O. A. HAFELY INCORPORATED

Signed: O.A. Hafely President

Signed: Hoyle L. Hafely Secretary

State of Ohio
Lorain County S.S.

Before me, a Notary Public in and for said county personally appeared the above named O.A. Hafely and Hoyle Hafely, who acknowledged that they did sign the foregoing and that it was their free act and deed. In testimony whereof, I have hereunto set my hand and affixed my seal at Lorain, Ohio this 16th day of June 1950

Signed: J. J. Ewers
NOTARY PUBLIC

SEAL

My commission expires 8-4-52.

This is to certify that I have examined the above plat and hereby approve same. I find the monuments, found and set, are sufficient to define the streets as shown.

Signed: Lewis G. Goodell
CITY ENGINEER

This is to certify that the above plat is hereby approved on this 26th day of May 1949 by the Planning Commission of the City of Lorain, Ohio.

Signed: Stephaine J. Skodak
SECRETARY

I hereby certify that the land herein dedicated is covered by a proper certificate of title, and the dedication is hereby approved as to form.

Signed: John D. Pincura Jr.
CITY SOLICITOR

This is to certify that the above plat was accepted by the Council of the City of Lorain, Ohio, by Ordinance No. 6233 passed June 19th. 1950.

Signed: Anthony Vazzano
CLERK OF COUNCIL

Received for Record Oct. 16 1950
at 10:24 A. M. Recorded Nov. 7 1950
in Record, Vol. 15 Page 7
Leta B. Mitchell
Lorain County Recorder

Fee $44.00

H.L.D.

Transferred October 6th 1950
Frank Ayers
Auditor

VOL 15 PG 7 (619)

VOL 15 PG 7 (619)

http://www.adobepdf.com
Created by TIFF To PDF trial version, to remove this mark, please register this software.