Vol. 15 Pg 8 (679)

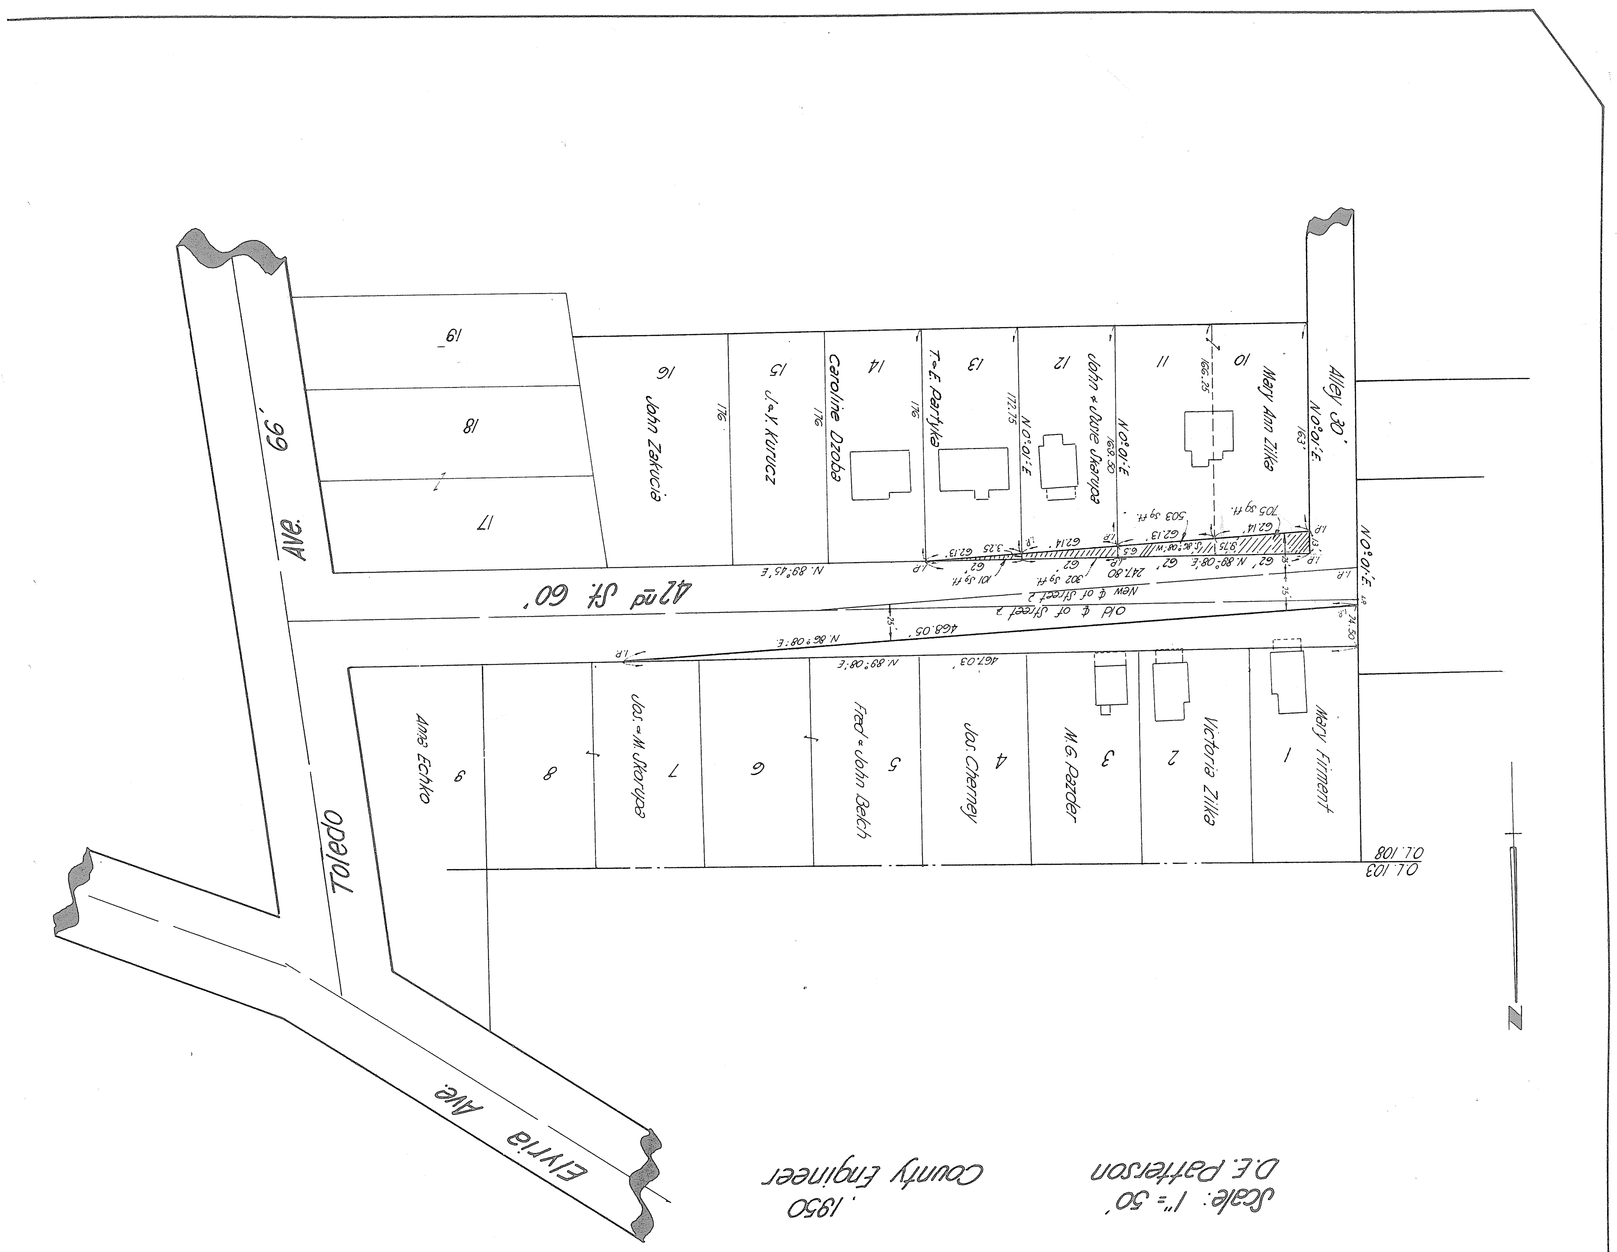

Vol. 15 Pg 8 (679)

VOL 15 P8 (620)

8

We the undersigned Owners in fee simple of the land shown on this plat
do hereby dedicate to public use as a legal highway the land shown as cross-hatched

Mary Ann Zilka
Mike Zilka
John Skarupa
Suzana Skarupa
Theodore J. Partyka
Evalyn E. Partyka

Chas. A. Chapla
Hugh E. Lockary Witnesses

State of Ohio
County of Lorain S.S. Before me as County Engineer in and for said County,
personally appeared the aforenamed

Mary Ann Zilka
Mike Zilka
John Skarupa
Suzana Skarupa
Theodore J. Partyka
Evalyn E. Partyka

Who acknowledge the signing of the foregoing instrument to be their
free act and deed

Signed this 3 day of October, 1950
J. E. Patterson County Engineer

Surveyor Seal

The within dedication is hereby approved and accepted
J. Norman Thompson
C. A. Dunn
Lorain County Commissioners
Date Oct 3, 1950

Commissioners Seal

Resolution No 10,233 Date 10-5-50
Carolina K. Parker Comm Clerk

No Transfer Necessary
Oct 9 · 1950
Frank Ayres Auditor

Fee 29.50

Received for Record Oct 12 1950
At 12 O'Cl. Recorded Oct 31 1950
In record Vol. 15 Page 8
Leola B. Mitchell
Lorain County Recorder

VOL 15 P8 (620)

http://www.adultpdf.com
Created by THE To PDF trial version, to remove this mark, please register this software.