VOL 15 B15 (622)

15

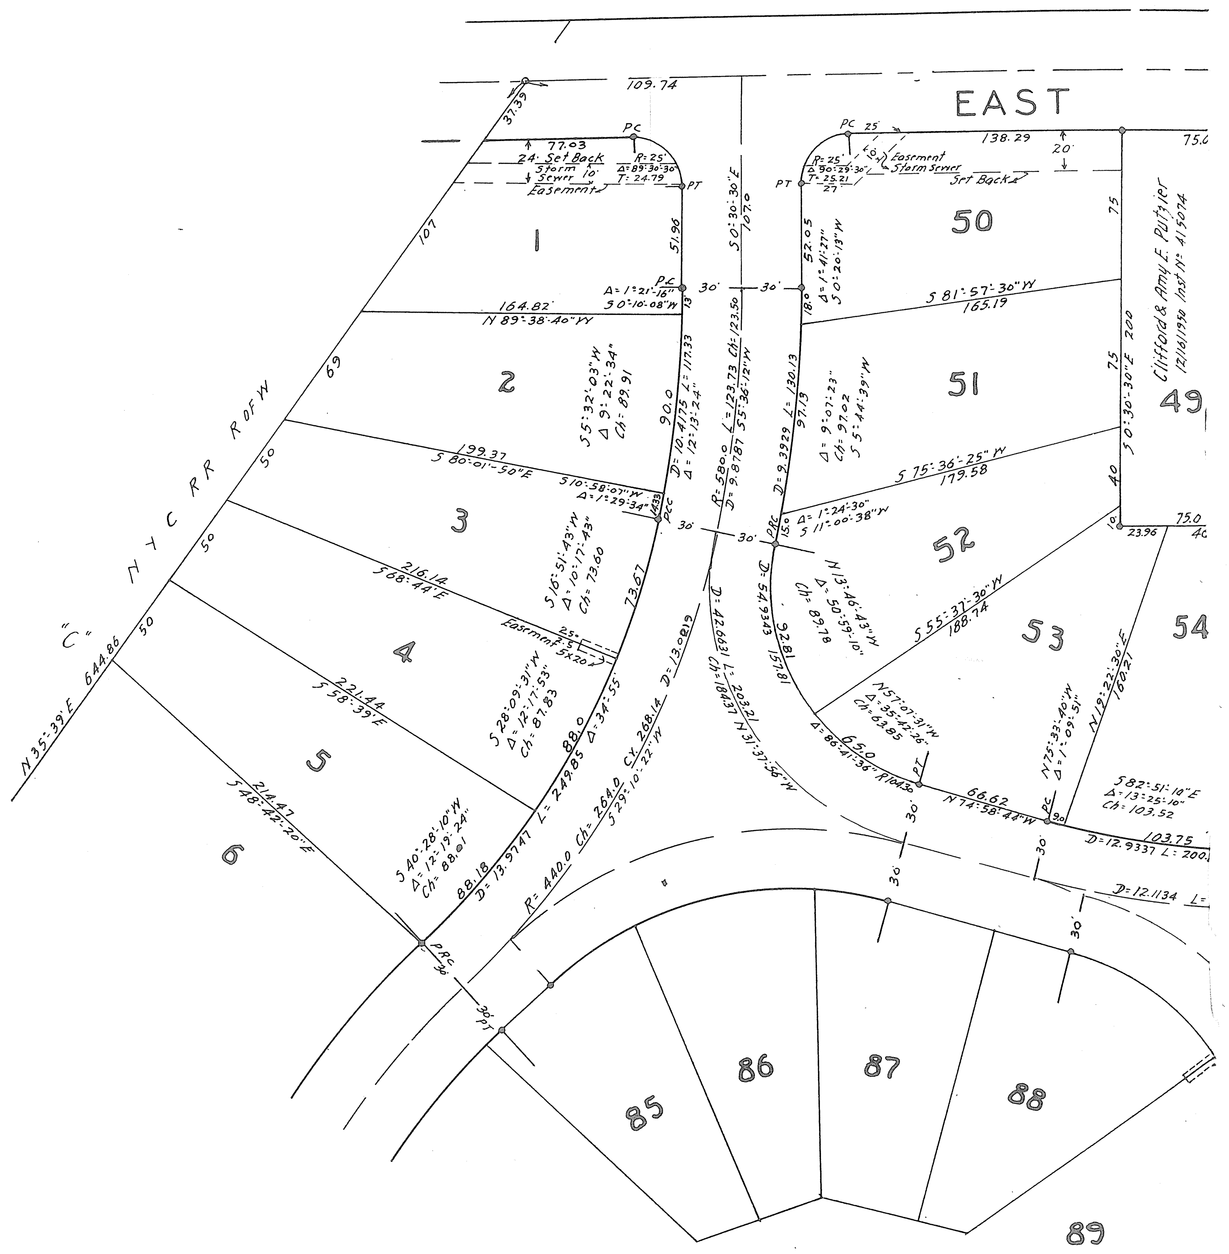

VOL 15 B15 (622)

VOL 15 PG 15 (623)

415540

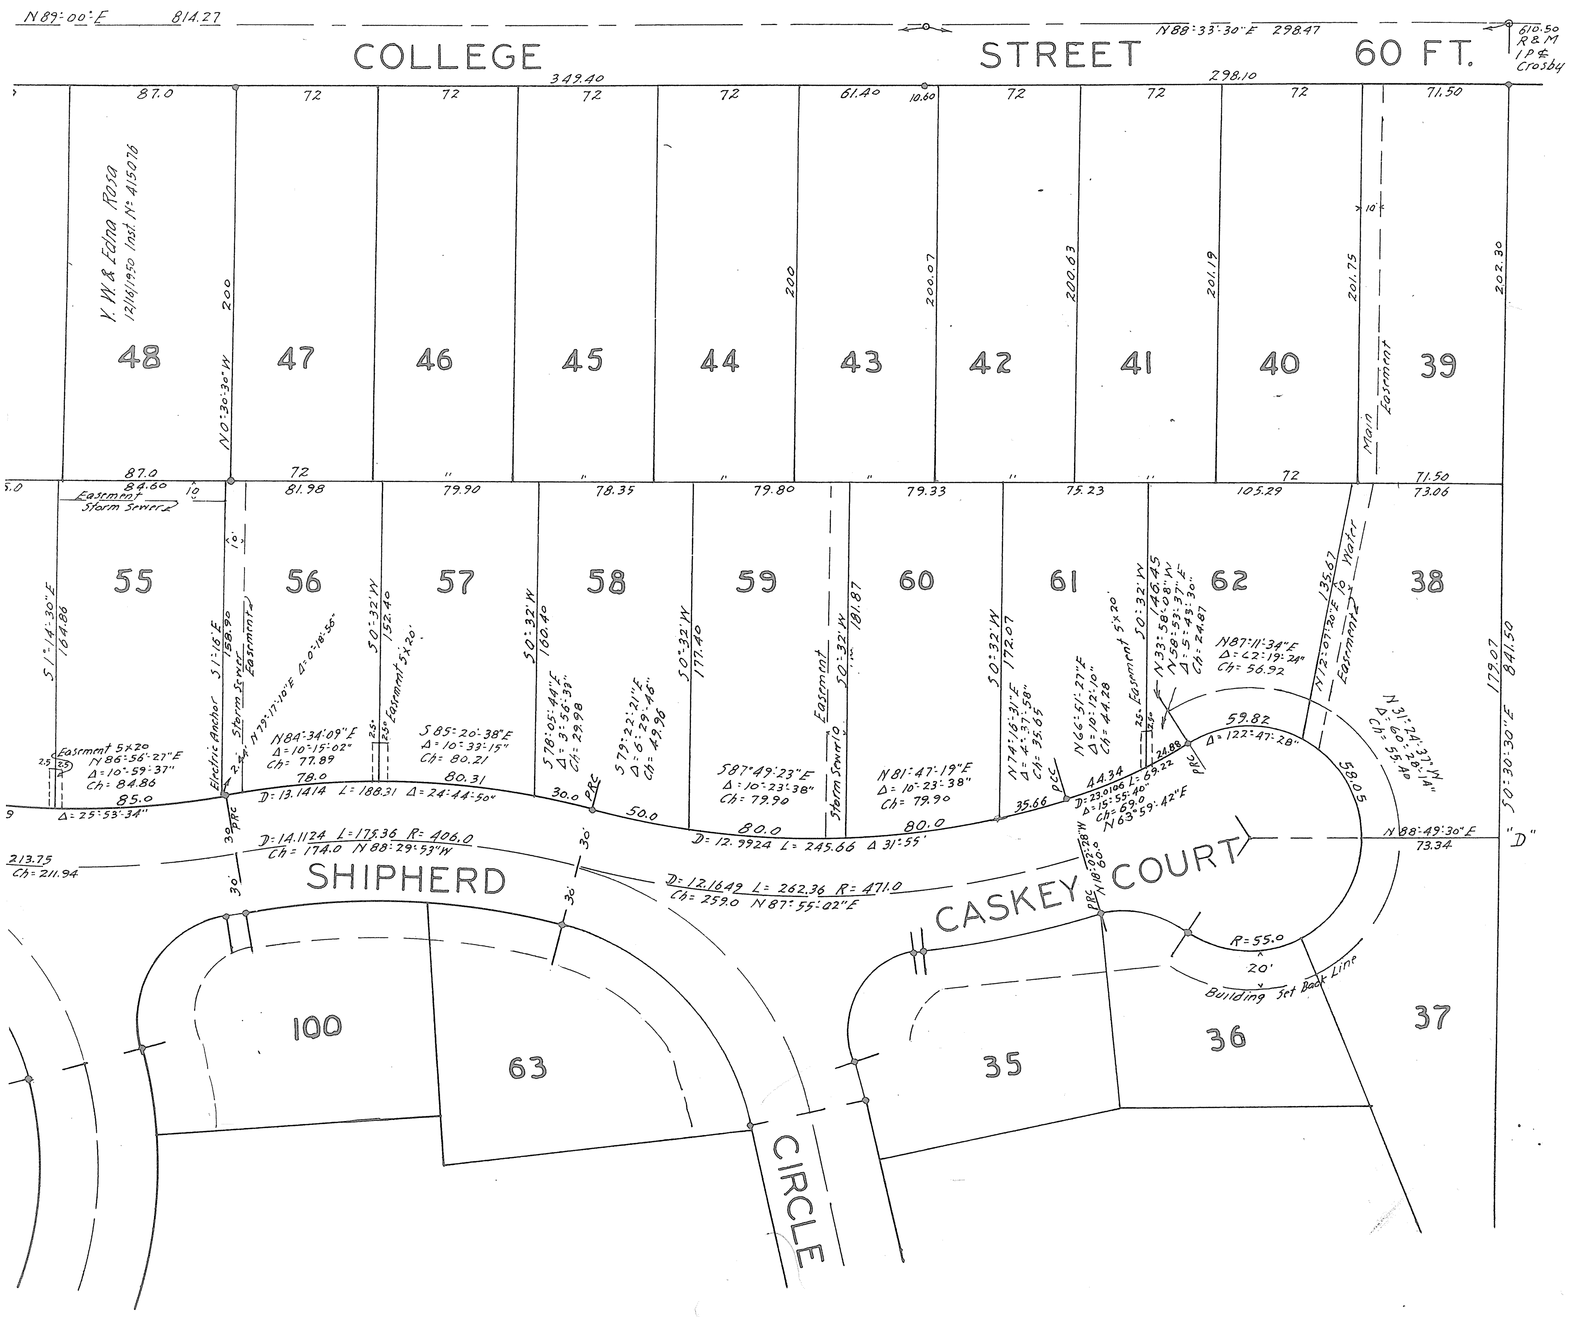

VOL 15 PG 15 (623)

http://www.adobepdf.com
Created by TIFF To PDF trial version, to remove this mark, please register this software.