VOL 15 PG 22 (625)

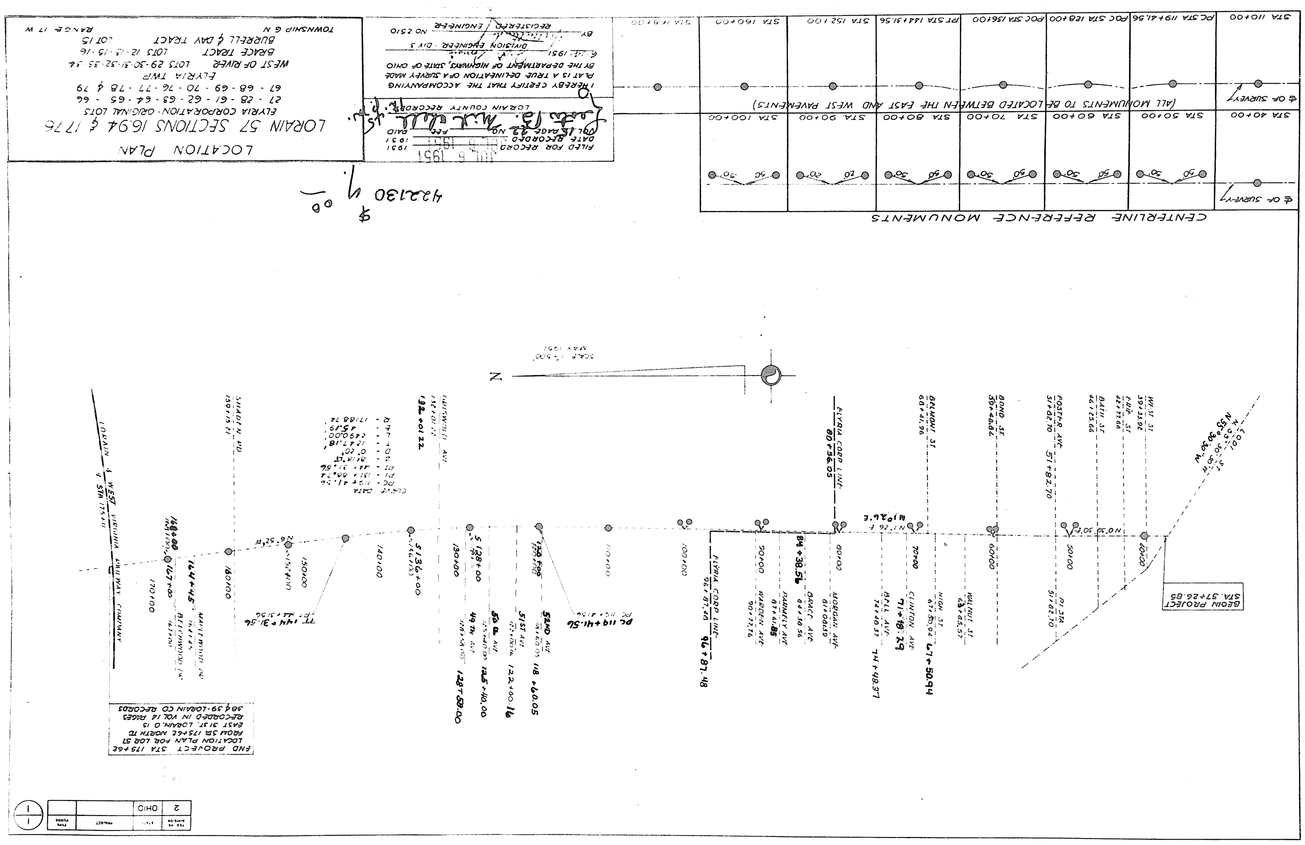

VOL 15 PG 22 (625)

http://www.ahdsoft.com
Created by TIFF To PDF trial version; to remove this mark, please register this software.