Vol 15 Pg 25/26

25

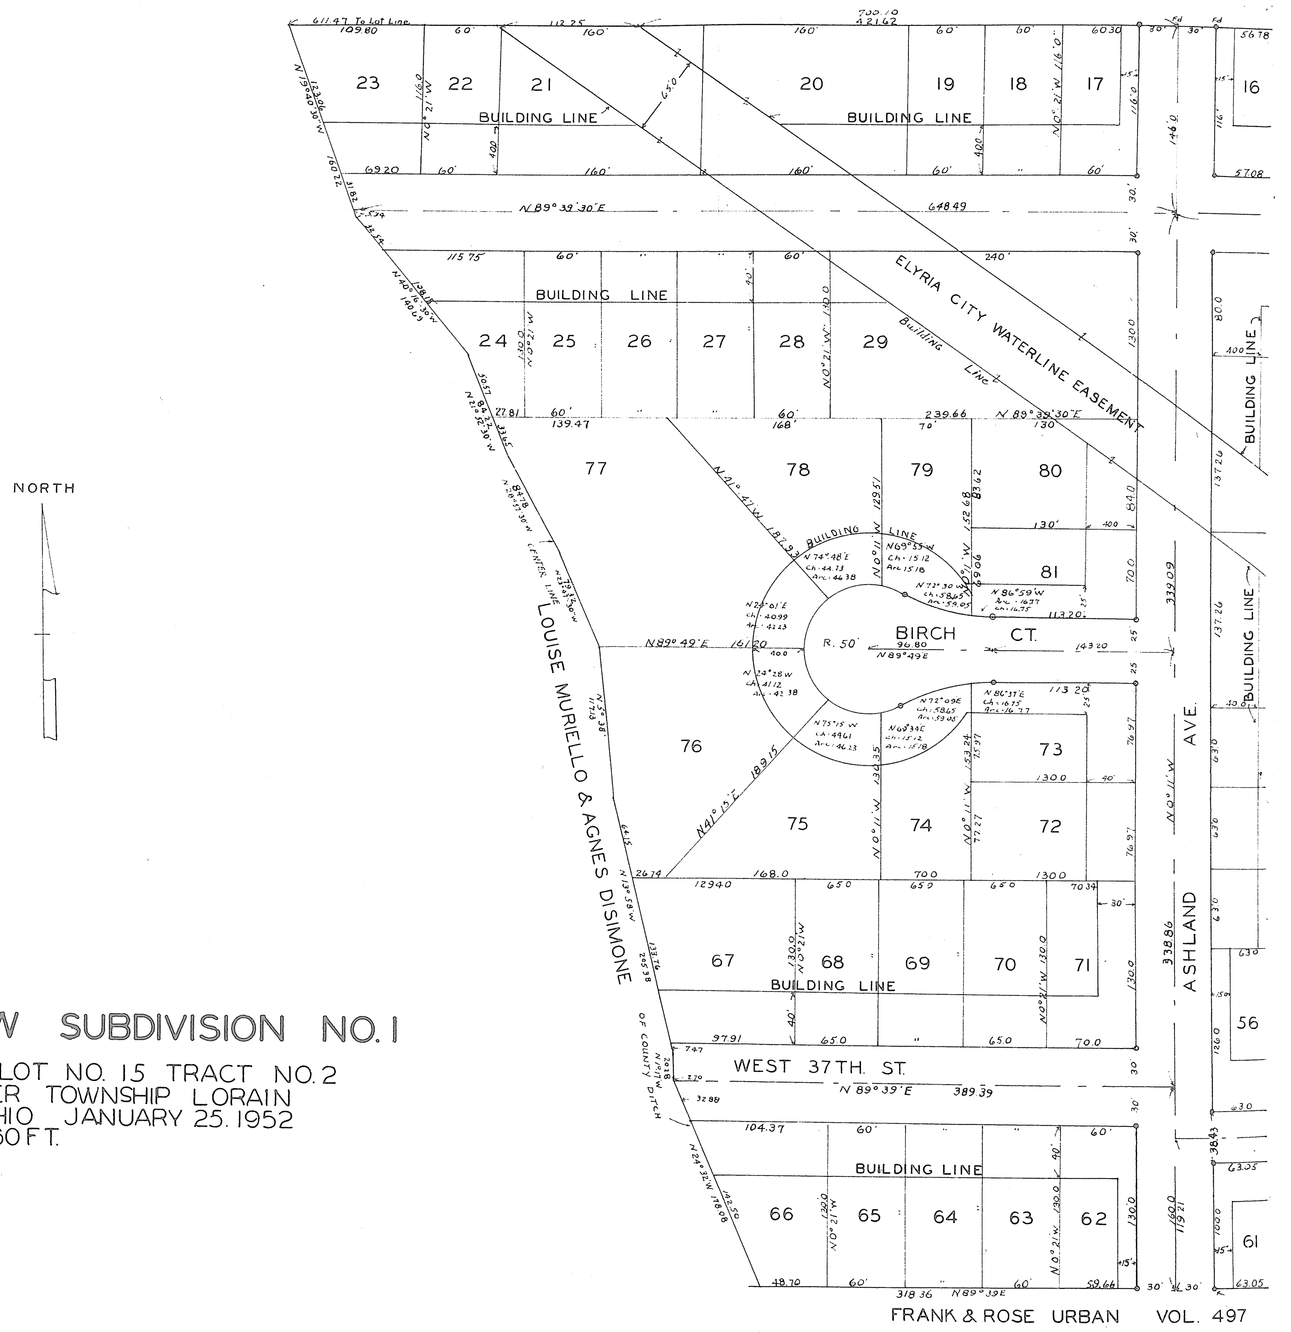

BROOKVIEW SUBDIVISION NO. 1

ORIGINAL LOT NO. 15 TRACT NO. 2
BLACK RIVER TOWNSHIP LORAIN
COUNTY OHIO JANUARY 25. 1952
SCALE 1" = 60 FT.

ENTERED FOR TRANSFER
FEBRUARY 11, 1952
FRANK AYRES COUNTY AUDITOR

RECIEVED FOR RECORDING
FEB. 13, 1952 AT 12:00 O'CLOCK
RECORDED IN VOLUME 15 PAGE 25
LEOTA B. MITCHELL LORAIN
COUNTY RECORDER

THIS IS TO CERTIFY THAT THE ABOVE PLAT
IS HEREBY APPROVED ON THIS 8TH. DAY OF
FEBRUARY 1952 BY THE PLANNING COMMISSION
OF THE CITY OF LORAIN OHIO.
LEO J. KOBA SECRETARY

VOL 15 Pg 25/26

VOL 15 PG 25 (pg)

WILLOW CREEK SUBDIVISION NO. 2 VOL. 15 PG. 5

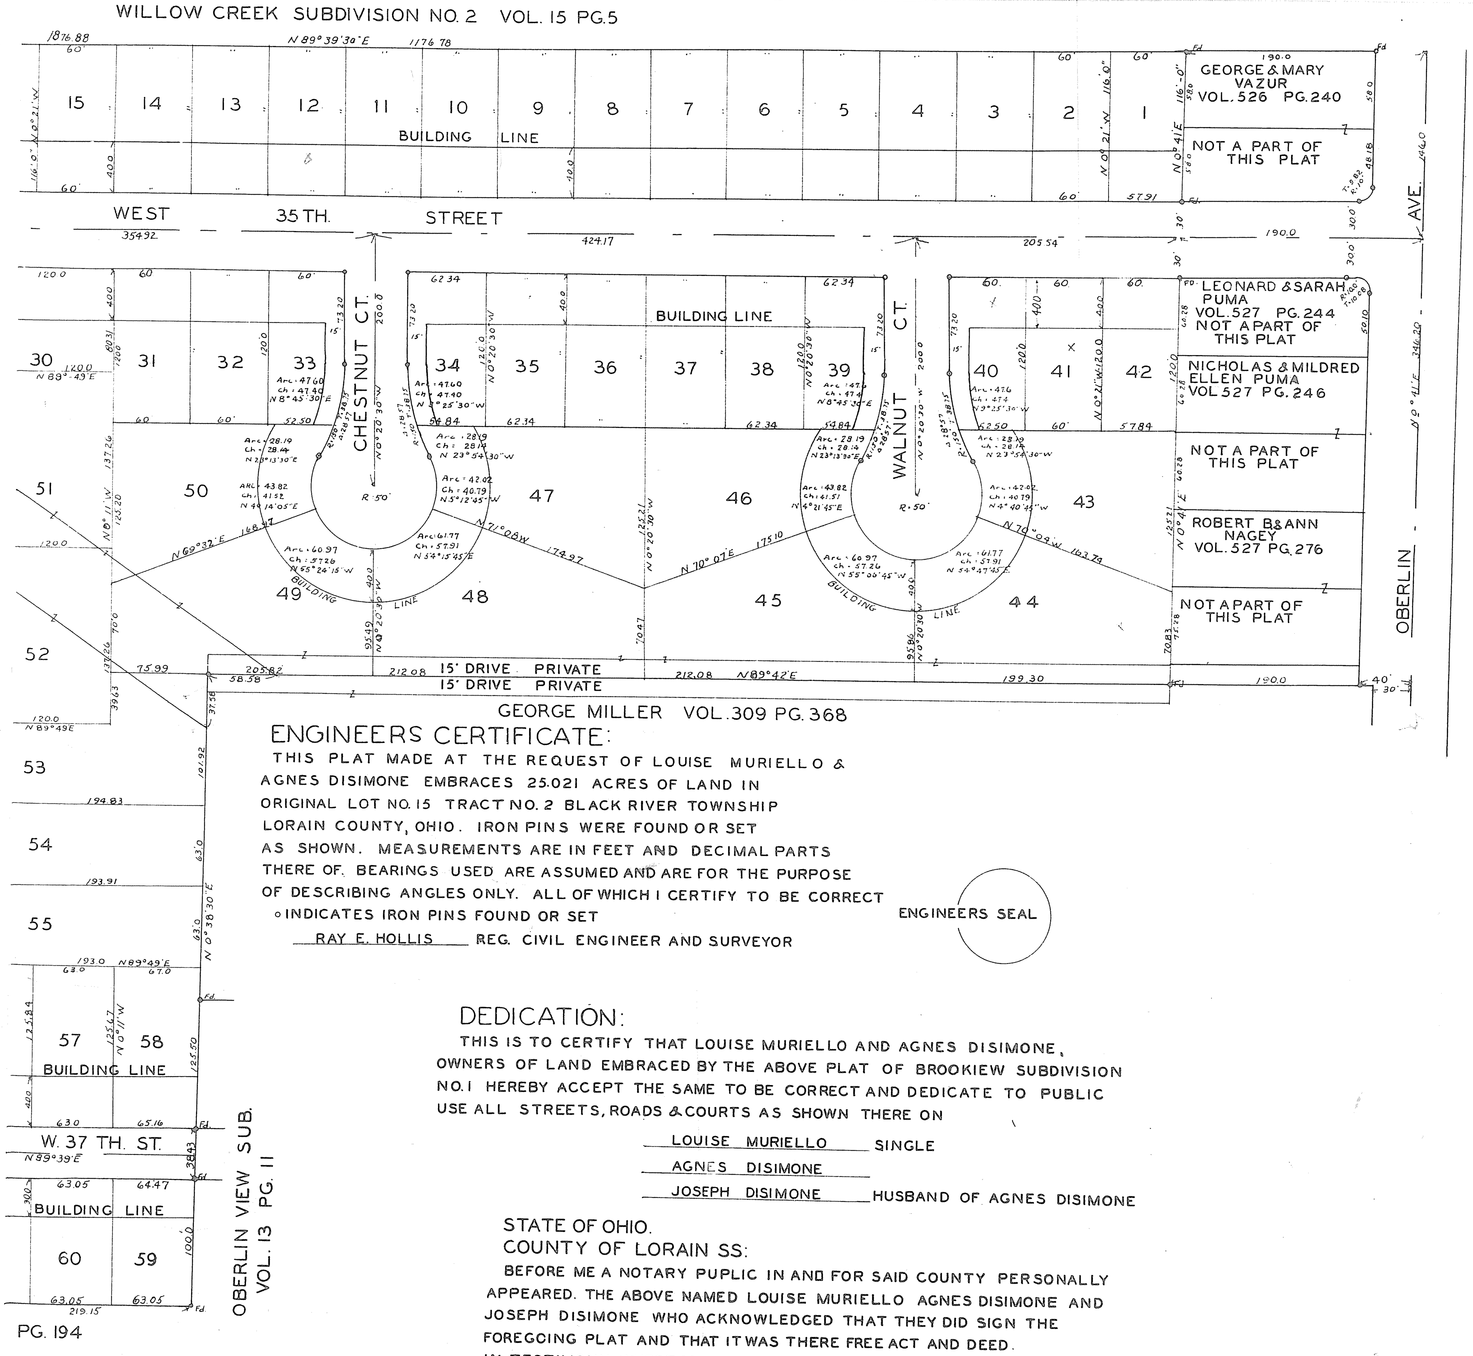

ENGINEERS CERTIFICATE:

THIS PLAT MADE AT THE REQUEST OF LOUISE MURIELLO & AGNES DISIMONE EMBRACES 25.021 ACRES OF LAND IN ORIGINAL LOT NO. 15 TRACT NO. 2 BLACK RIVER TOWNSHIP LORAIN COUNTY, OHIO. IRON PINS WERE FOUND OR SET AS SHOWN. MEASUREMENTS ARE IN FEET AND DECIMAL PARTS THERE OF. BEARINGS USED ARE ASSUMED AND ARE FOR THE PURPOSE OF DESCRIBING ANGLES ONLY. ALL OF WHICH I CERTIFY TO BE CORRECT

∘ INDICATES IRON PINS FOUND OR SET

RAY E. HOLLIS REG. CIVIL ENGINEER AND SURVEYOR

ENGINEERS SEAL

DEDICATION:

THIS IS TO CERTIFY THAT LOUISE MURIELLO AND AGNES DISIMONE, OWNERS OF LAND EMBRACED BY THE ABOVE PLAT OF BROOKIEW SUBDIVISION NO. 1 HEREBY ACCEPT THE SAME TO BE CORRECT AND DEDICATE TO PUBLIC USE ALL STREETS, ROADS & COURTS AS SHOWN THERE ON

LOUISE MURIELLO SINGLE

AGNES DISIMONE

JOSEPH DISIMONE HUSBAND OF AGNES DISIMONE

STATE OF OHIO.
COUNTY OF LORAIN SS:

BEFORE ME A NOTARY PUPLIC IN AND FOR SAID COUNTY PERSONALLY APPEARED. THE ABOVE NAMED LOUISE MURIELLO AGNES DISIMONE AND JOSEPH DISIMONE WHO ACKNOWLEDGED THAT THEY DID SIGN THE FOREGOING PLAT AND THAT IT WAS THERE FREE ACT AND DEED. IN TESTIMONY WHEREOF I HAVE HEREUNTO SET MY HAND AND SEAL AT LORAIN OHIO THIS 6TH. DAY OF FEBRUARY 1952

HELEN BRANSZTET NOTARY PUBLIC

MY COMMISSION EXPIRES AUGUST 8, 1952

NOTARY SEAL

50

H7 0 00 / 57.50

additional

PLAT NO. 431026

VOL 15 PG 25 (pg)

http://www.adobepdf.com
Created by TIFF To PDF trial version, to remove this mark, please register this software.