VOL 15 PG 26 (626)

26

HARVARD AVENUE ALLOTM

ELYRIA, — LORAIN COUNTY - OHIO

SCALE 1" = 60 FT.

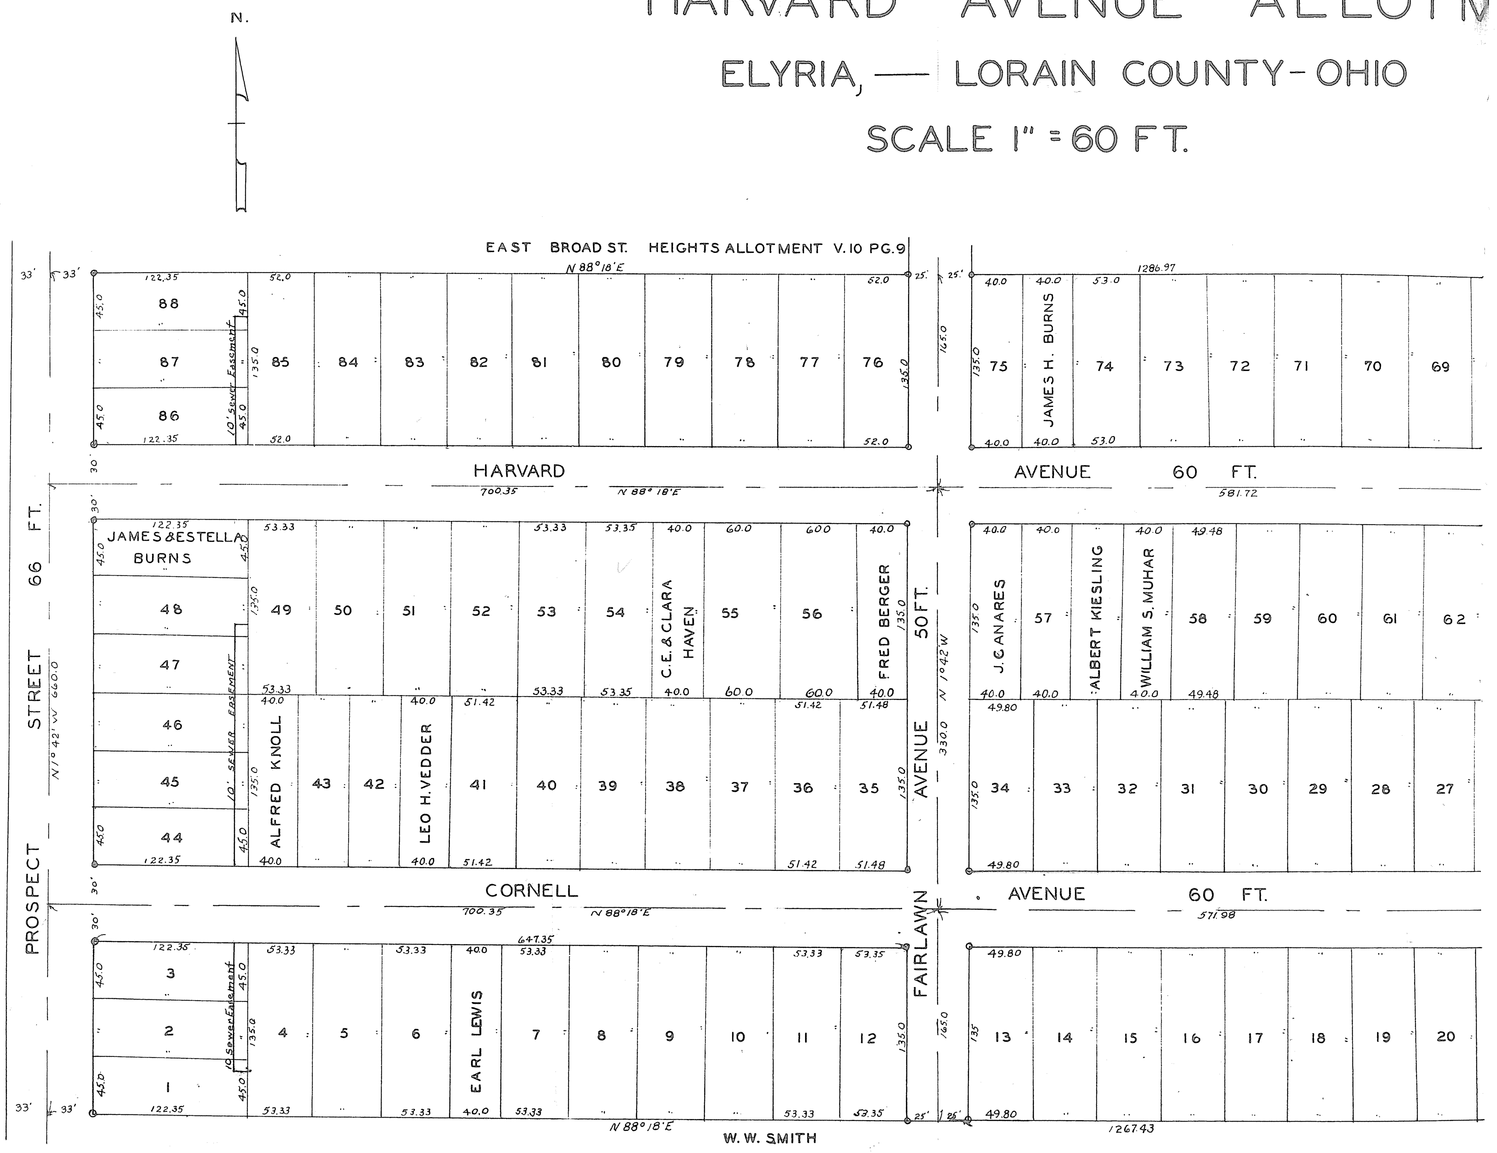

THIS IS TO CERTIFY THAT PROSPECT STREET, HARVARD AVENUE, CORNELL AVENUE AND FAIRLAWN AVE. AS SHOWN ABOVE HAVE BEEN ACCEPTED BY THE CITY COUNCIL OF THE CITY OF ELYRIA, OHIO BY ORDINANCE NO. 4154 AND PASSED THIS 18 DAY OF FEBRUARY 1952

S.W. BLACK CLERK OF COUNCIL,

THIS IS TO CERTIFY THAT I HAVE EXAMINED THE ABOVE PLAT OF HARVARD AVENUE ALLOTMENT AND FIND THE SAME TO BE CORRECT AND SUFFICIENT MONUMENTS HAVE BEEN SET.

DATED OCTOBER 11, 1951.

J. M. POWELL CITY ENGINEER,

ENGINEERS SEAL NO. 152

THIS IS TO CERTIFY THAT THE ABOVE PLAT OF HARVARD AVE. ALLOTMENT, WAS APPROVED BY THE PLANNING COMMISSION OF THE CITY OF ELYRIA, OHIO, THIS 11TH. DAY OF OCTOBER 1951

HENRY W. AULT PRESIDENT

PEARL CAUTLE CLERK

RECEIVED FOR RECORD MARCH 21, 1952
AT 9:00 A.M. RECORDED VOL. 15 PAGE 26
LEOTA B. MITCHELL LORAIN CO. RECORDER

$2.25 Recording Fee

TRANSFERRED MARCH 17, 1952
FRANK AYRES LORAIN CO. AUD.

FILE NO. 432610

VOL 15 PG 26 (626)

http://www.ahlaw.com
Created by TIFF To PDF trial version, to remove this mark, please register this software.

VOL 15 Pg 26 (629)

1EN T 432610

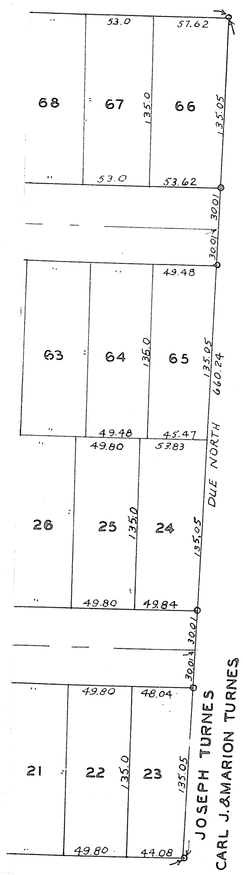

ENGINEERS CERTIFICATE:

THIS PLAT OF HARVARD AVE. ALLOTMENT MADE AT THE REQUEST OF THE EXPAN CONSTRUCTION CO. INC. EMBRACES 18.109 ACRES OF LAND IN ORIGINAL LOT NO.6. EAST OF BLACK RIVER, IN THE CITY OF ELYRIA, TOWNSHIP OF ELYRIA, COUNTY OF LORAIN AND STATE OF OHIO.

AT ALL POINTS SO INDICATED, IRON PINS HAVE BEEN SET. MEASUREMENTS ARE IN FEET AND DECIMAL PARTS THERE OF ALL OF WHICH I CERTIFY TO BE CORRECT.

RAY E. HOLLIS CIVIL ENG.& SURVEYOR

° I.P. INDICATES IRON PINS SET.

ENGINEERS SEAL
NO. 1586

THIS IS TO CERTIFY THAT THE EXPAN CONSTRUCTION CO. INC. OWNERS OF LAND EMBRACED BY THE ABOVE PLOT OF HARVARD AVENUE ALLOTMENT, HERE BY ACCEPT THE SAME TO BE CORRECT AND DEDICATE TO PUBLIC USE THE FOLLOWING, AVENUES AND STREETS. PROSPECT STREET, CORNELL AVE. HARVARD AVE. FAIRLAWN. AVE. AS SHOWN THERE ON.

IN WITNESS WHERE OF THE EXPAN CONSTRUCTION CO. INC. HAS CAUSED ITS CORPORATE NAME TO BE SIGNED AND SEAL AFFIXED AT CLEVELAND OHIO THIS 11 DAY OF SEPTEMBER 1951

THE EXPAN CONSTRUCTION CO. INC.
ALEX BRUSCINO PRESIDENT
O. A. SCHULTZ TREASURER

STATE OF OHIO,
CUYAHOGA COUNTY SS:

BEFORE ME A NOTARY PUBLIC IN AND FOR SAID COUNTY PERSONALLY APPEARED THE ABOVE NAMED, ALEX BRUSCINO, PRESIDENT ORRIN SCHULTZ TREASURER FOR EXPAN CONSTRUCTION CO. INC. WHO ACKNOWLEDGED THAT THEY DID SIGN THE FOREGOING PLOT AND THAT IT WAS THEIR FREE ACT AND DEED, IN TESTIMONY WHEREOF I HAVE HEREUNTO SET MY HAND AND SEAL AT CLEVELAND, OHIO, THIS 15 DAY OF SEPT. 1951

E. C. KEHR NOTARY PUBLIC

MY COMISSION EXPIRES MARCH 3 1952.

NOTARY SEAL

VOL 15 Pg 26 (629)

http://www.ahlzipdf.com
Created by TIFF To PDF trial version, to remove this mark, please register this software.