VOL 15 PG 27 (627)

27

AVON ACRE FARMS
SUBDIVISION NO. 1.
AVON VILLAGE, LORAIN COUNTY
OHIO
SCALE 1"=60FT. OCTOBER 1, 1951.

STATE OF OHIO
LORAIN COUNTY S.S.
BEFORE ME A NOTARY PUBLIC IN AND FOR SAID COUNTY, PERSONALLY APPEARED THE ABOVE NAMED, NANCY P MILLER AND A.R. MILLER. WHO ACKNOWLEDGED THAT THEY DID SIGN THE FOREGOING PLAT AND THAT IT WAS THEIR FREE ACT AND DEED. IN TESTIMONY WHERE OF I HAVE HEREUNTO SET MY HAND AND SEAL AT ELYRIA, OHIO THIS 23RD. DAY OF OCTOBER 1951.
EDNA C. ALBRECHT NOTARY PUBLIC.
MY COMMISSION EXPIRES FEB. 15, 1954

ENGINEERS CERTIFICATE:
THIS PLAT OF AVON ACRE FARMS SUBDIVISION NO. 1, MADE AT THE REQUEST OF THE A.R. MILLER CONSTRUCTION CO. INC. AND NANCY P MILLER EMBRACES 22.07 ACRES OF LAND IN SECTION NO. 10 AVON VILLAGE, COUNTY OF LORAIN, STATE OF OHIO
AT ALL POINTS SO INDICATED IRON PINS HAVE BEEN SET OR FOUND. MEASUREMENTS ARE IN FEET OR DECIMAL PARTS THERE OF. ALL OF WHICH I CERTIFY TO BE CORRECT.
RAY E. HOLLIS CIVIL ENGINEER & SURVEYOR.
ENGINEERS SEAL NO. 1586
○ INDICATES IRON PINS FOUND OR SET.

THIS IS TO CERTIFY THAT THE A.R. MILLER CONSTRUCTION CO. INC. OWNERS OF 18.47 ACRES OF LAND EMBRACED BY THE ABOVE PLAT OF AVON ACRES FARMS SUBDIVISION NO. 1 HEREBY ACCEPT THE SAME TO BE CORRECT AND DEDICATE TO PUBLIC USE RIDGELAND DRIVE
IN WITNESS WHERE OF THE A.R. MILLER CONSTRUCTION CO INC. HAS CAUSED ITS CORPORATE NAME TO BE SIGNED AND SEAL AFFIXED. AT ELYRIA, OHIO THIS 23RD DAY OF OCTOBER 1951.
THE A.R. MILLER CONSTRUCTION CO. INC.
A.R. MILLER PRESIDENT
E.C. BEATY SECRETARY
INC. SEAL STATE OF FLORIDA 1947

STATE OF OHIO.
LORAIN COUNTY S.S.
BEFORE ME A NOTARY PUBLIC IN AND FOR SAID COUNTY PERSONALLY APPEARED THE ABOVE NAMED A.R. MILLER, PRESIDENT E.C. BEATY, SECRETARY, FOR THE A.R. MILLER CONSTRUCTION CO. INC. WHO ACKNOWLEDGED THAT THEY DID SIGN THE FOREGOING PLAT AND THAT IT WAS THEIR FREE ACT AND DEED. IN TESTIMONY WHERE OF I HAVE HEREUNTO SET MY HAND & SEAL AT ELYRIA OHIO, THIS 23RD DAY OF OCT. 1951.
EDNA C. ALBRECHT NOTARY PUBLIC
MY COMMISSION EXPIRES FEB 15 1954
NOTARY SEAL

DEDICATION:
THIS IS TO CERTIFY THAT NANCY P. MILLER, OWNER OF 3.60 ACRES OF LAND EMBRACED BY THE ABOVE PLAT OF AVON ACRE FARMS, SUBDIVISION NO. 1. HEREBY ACCEPT THE SAME TO BE CORRECT AND DEDICATE TO PUBLIC USE RIDGELAND DRIVE, AS SHOWN THERE ON.
NANCY P. MILLER OWNER
A.R. MILLER HUSBAND OF NANCY P. MILLER

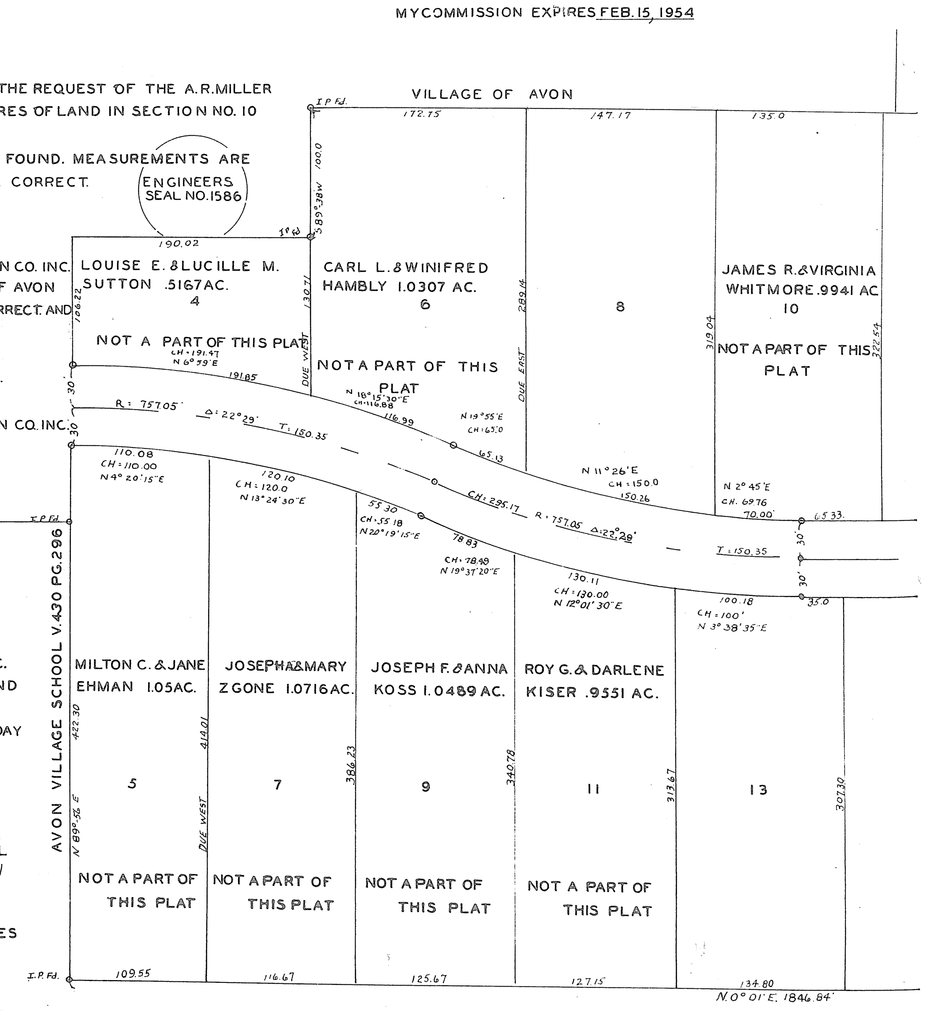

VOL 15 PG 27 (627)

VOL 15 PG 27 (cont)

27

NO. 432712

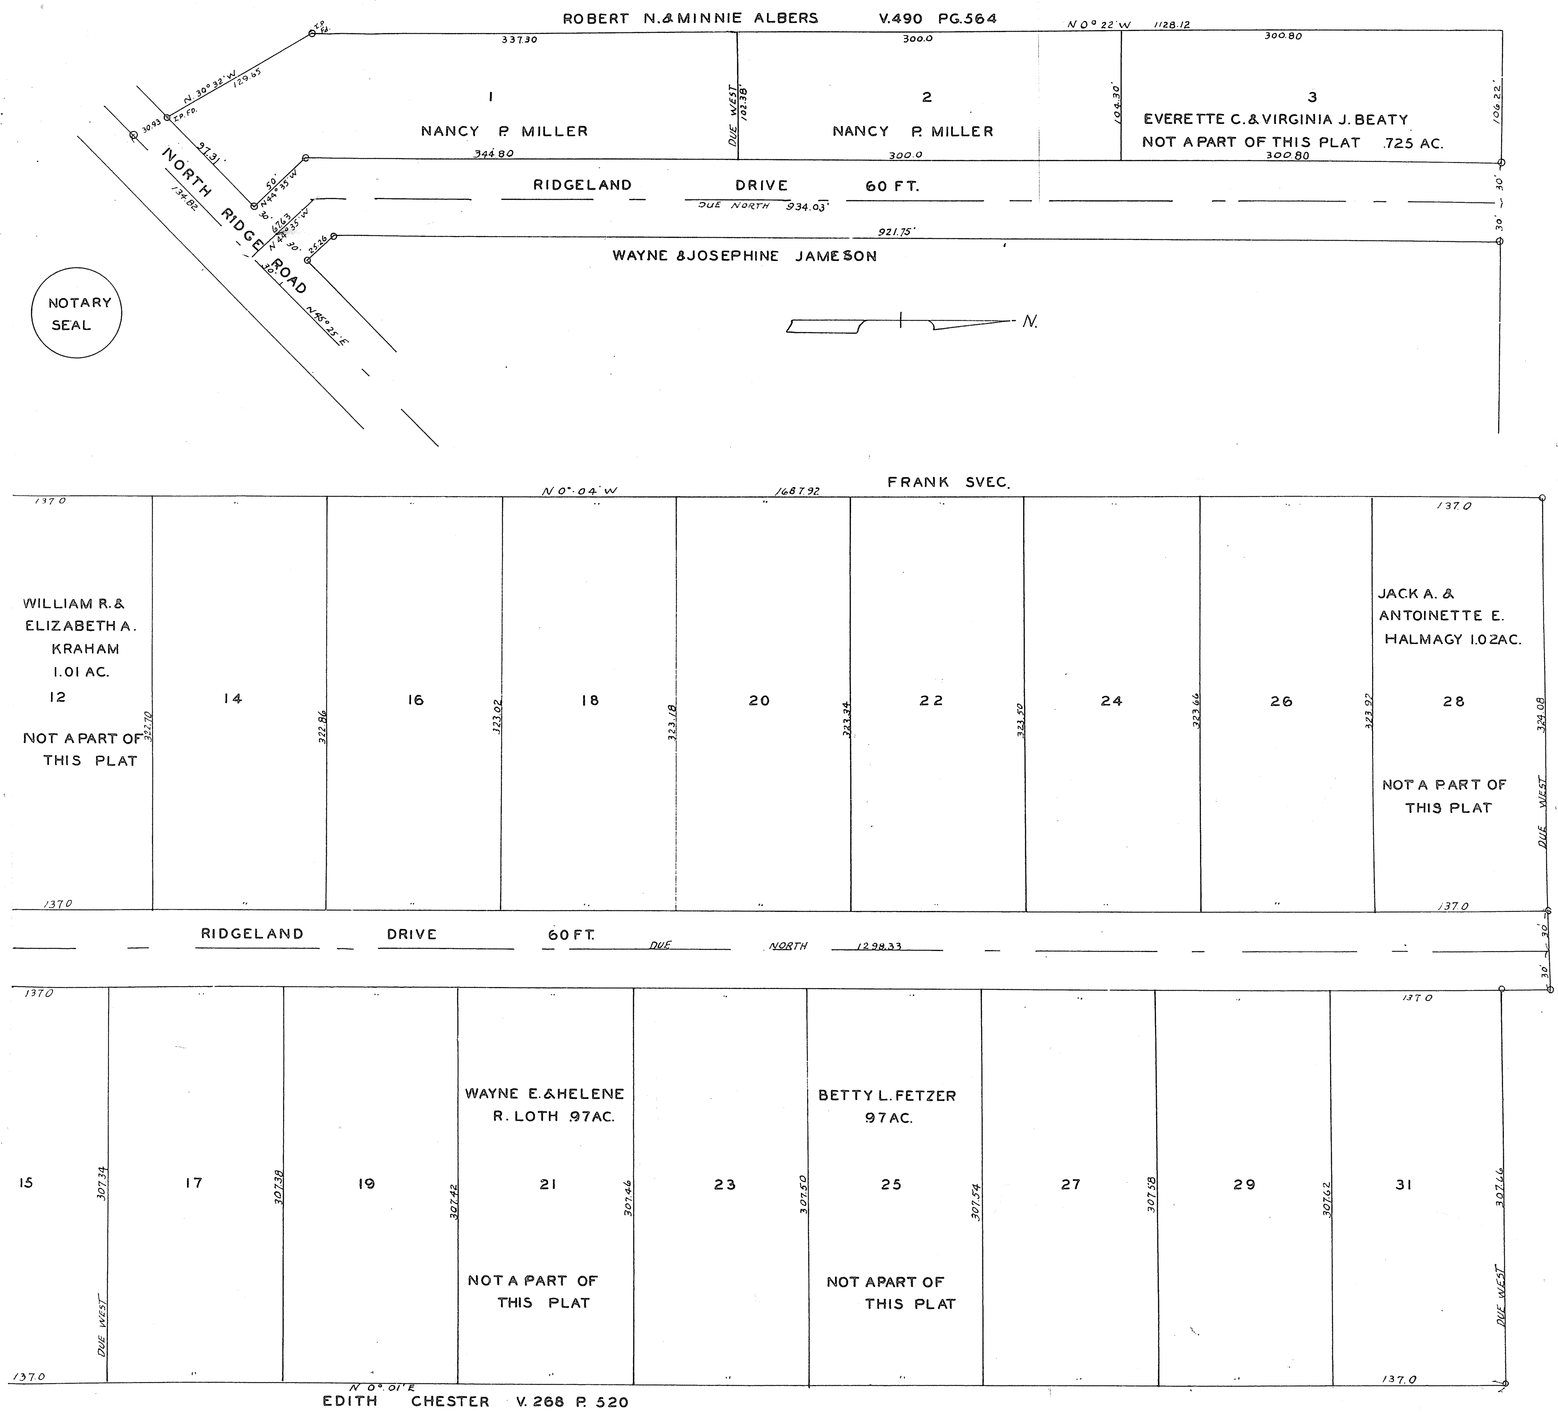

THIS IS TO CERTIFY THAT THE ABOVE PLAT WAS APPROVED BY THE COUNCIL OF AVON VILLAGE OHIO BY RESOLUTION PASSED THIS 13 DAY OF FEBRUARY, 1952

W. E. BLAKE. CLERK OF COUNCIL

RECIEVED FOR RECORD
MARCH 24, 1952 AT
3:40 O'CLOCK P.M.
RECORDED IN VOL. 15. PG. 27
LEOTA B. MITCHELL, COUNTY RECORDER

ENTERED FOR TRANSFER
MARCH 21, 1952.
FRANK AYRES, COUNTY AUDITOR

Recording Fee $2.00

VOL 15 PG 27 (cont)

http://www.adobepdf.com
Created by TIFF To PDF trial version, to remove this mark, please register this software.