VOL 15 PG 29 (628)

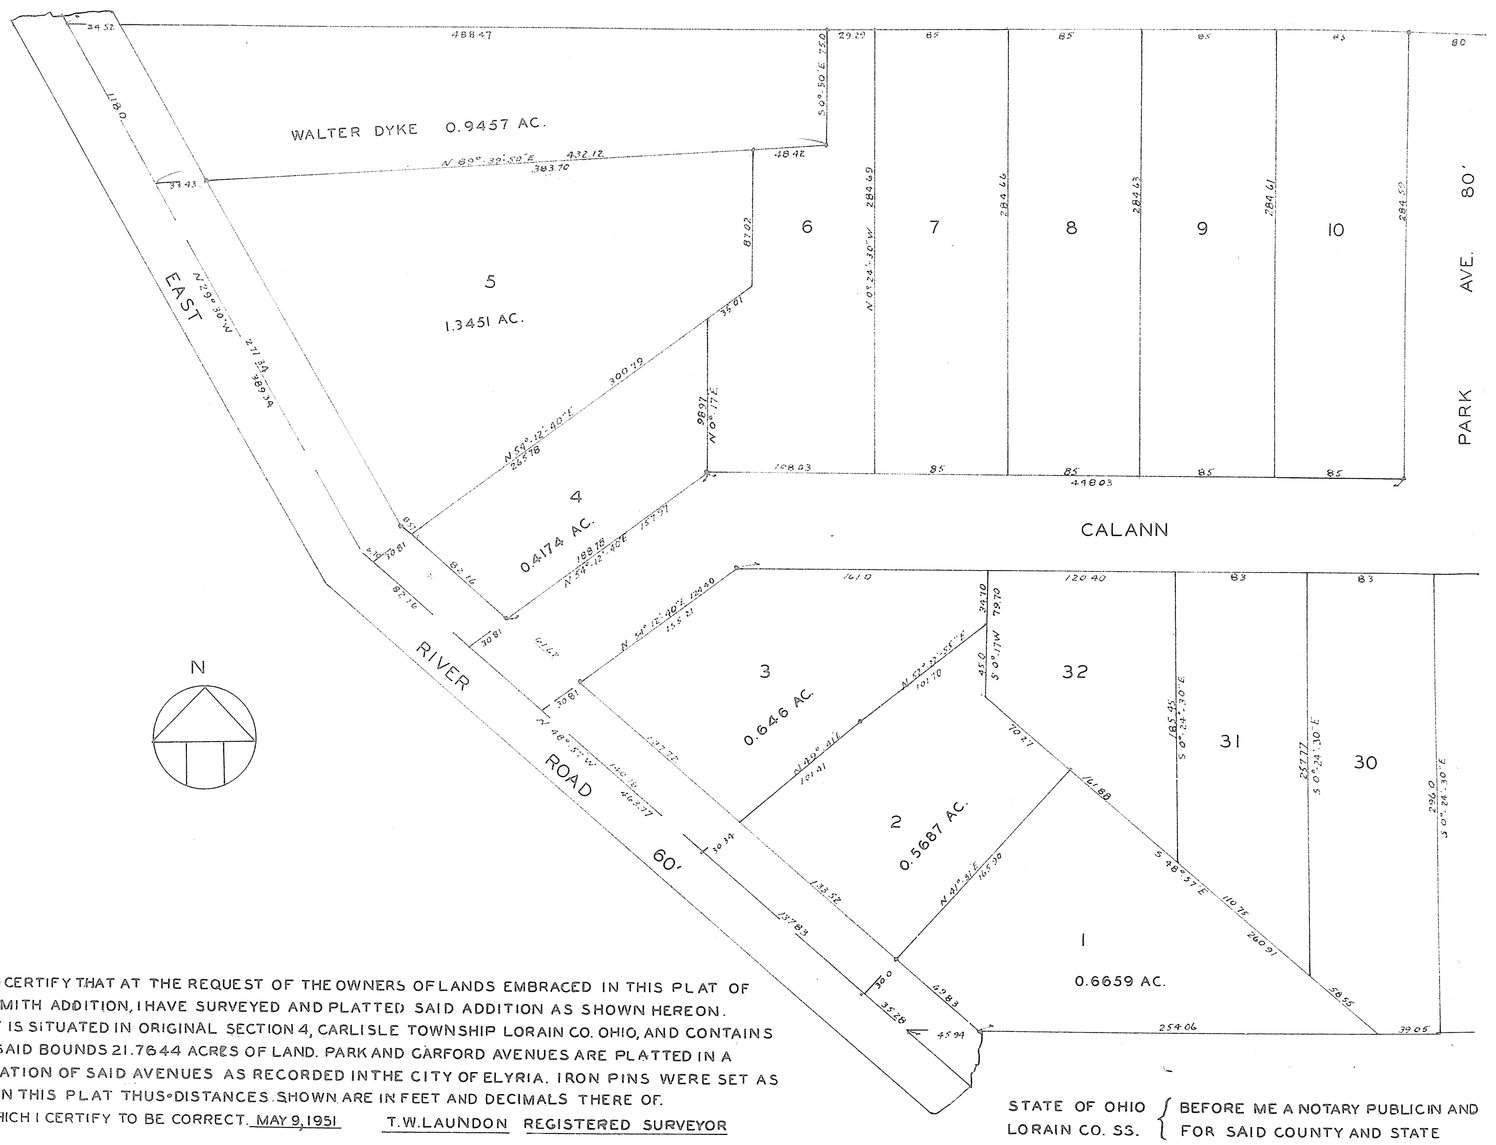

THIS IS TO CERTIFY THAT AT THE REQUEST OF THE OWNERS OF LANDS EMBRACED IN THIS PLAT OF CARL. J. SMITH ADDITION, I HAVE SURVEYED AND PLATTED SAID ADDITION AS SHOWN HEREON. THIS PLAT IS SITUATED IN ORIGINAL SECTION 4, CARLISLE TOWNSHIP LORAIN CO. OHIO, AND CONTAINS WITHIN SAID BOUNDS 21.7644 ACRES OF LAND. PARK AND GARFORD AVENUES ARE PLATTED IN A CONTINUATION OF SAID AVENUES AS RECORDED IN THE CITY OF ELYRIA. IRON PINS WERE SET AS SHOWN ON THIS PLAT THUS• DISTANCES SHOWN ARE IN FEET AND DECIMALS THERE OF.
ALL OF WHICH I CERTIFY TO BE CORRECT. MAY 9, 1951 T.W. LAUNDON REGISTERED SURVEYOR

THIS PLAT OF CARL J. SMITH ADDITION HAS BEEN APPROVED BY THE PLANNING COMMISSION OF THE CITY OF ELYRIA OHIO BY RESOLUTION NO.__ PASSED MAY 28 1951

HENRY W. AULT PRESIDENT
PEARL CAUTLE CLERK

STATE OF OHIO
LORAIN COUNTY SS.
BEFORE ME A NOTARY PUBLIC IN AND FOR SAID COUNTY AND STATE PERSONALLY APPEARED
RICHARD PLAS AND JULIA ANN PLAS OWNERS OF LOT 1
LAWRENCE PLAS CATHERINE PLAS AND ALICE PLAS OWNERS OF LOT 2
LUCILLE STANG AND HAROLD STANG OWNERS OF LOT 3
AND CLARENCE R. SMITH AND BEATRICE L. SMITH OWNERS OF LOT 4
WHO ACKNOWLEGED THE SIGNING OF THIS PLAT TO BE THEIR FREE ACT AND DEED IN TESTIMONY WHEREOF I HAVE HEREUNTO SET MY HAND AND OFFICIAL SEAL AT ELYRIA OHIO THIS 19TH DAY OF MAY 1951
WITNESSES
MABLE SPAETH
JOAN SMITH
EDNA C. ALBRECHT
NOTARY PUBLIC

NOTARY SEAL

STATE OF OHIO
LORAIN CO. SS.
BEFORE ME A NOTARY PUBLIC IN AND FOR SAID COUNTY AND STATE PERSONALLY APPEARED CARL J. SMITH AND MARGARET S. SMITH WHO ACKNOWLEDGED THE SIGNING OF THE ABOVE PLAT TO BE THEIR FREE ACT AND DEED.
IN TESTIMONY WHEREOF I HAVE HEREUNTO SET MY HAND AND OFFICAL SEAL AT ELYRIA OHIO THIS 19TH DAY OF MAY, 1951
EDNA C. ALBRECHT
NOTARY PUBLIC

NOTARY SEAL

VOL 15 PG 29 (628)

VOL 15 Pg 29 (628)

NO. 439732

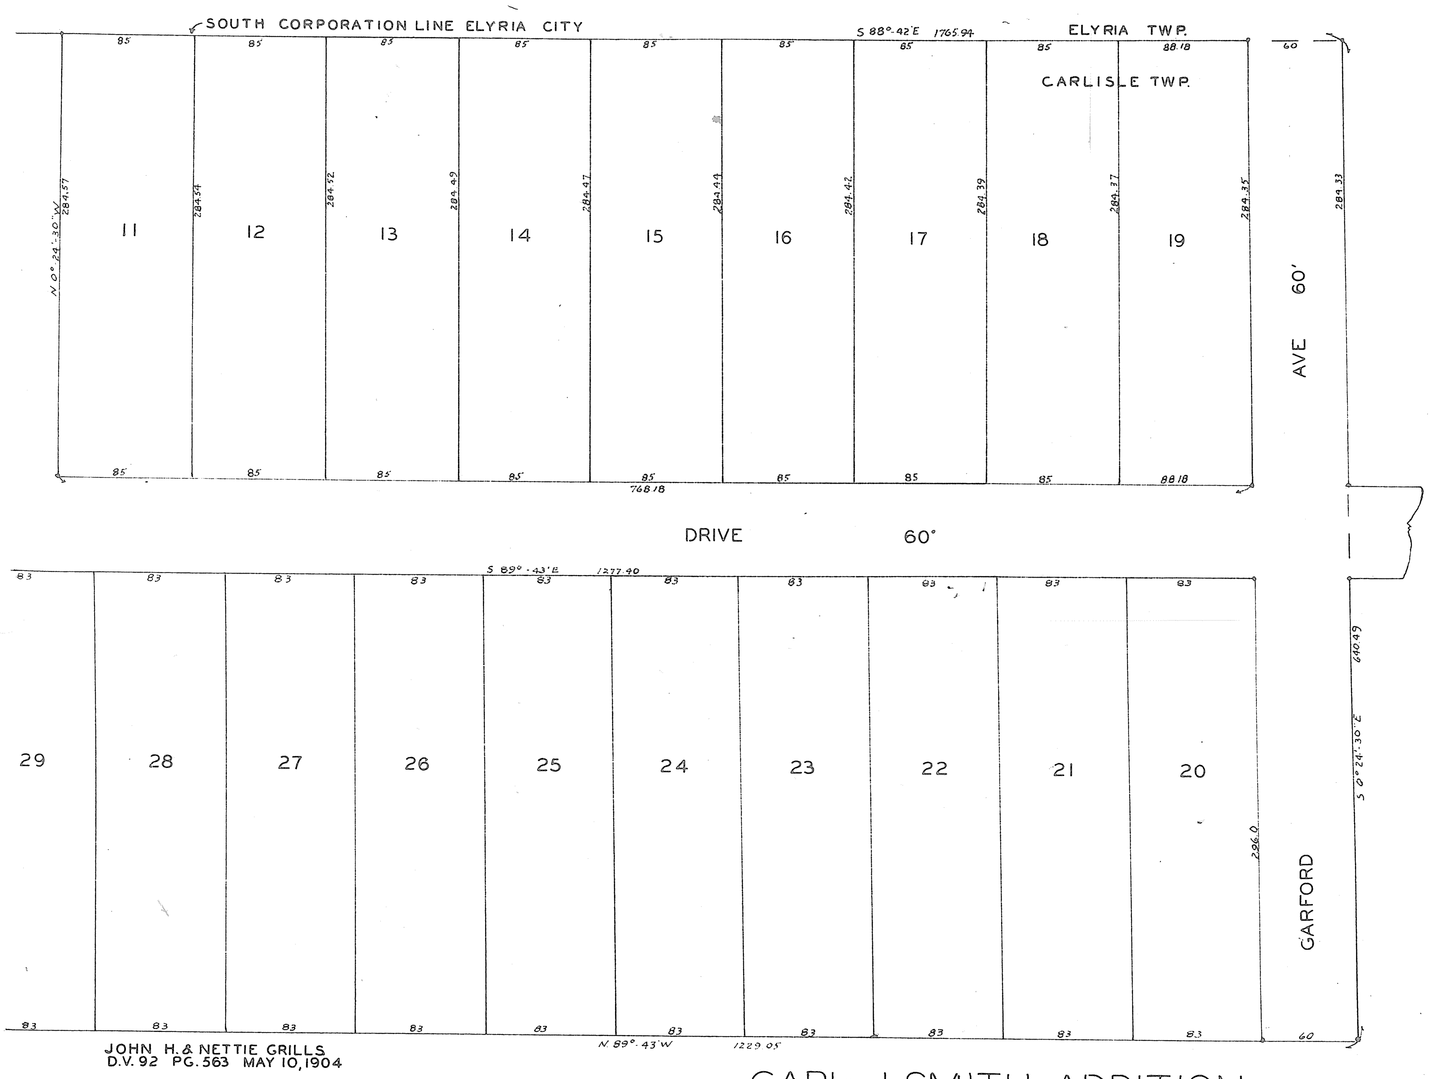

THIS IS TO CERTIFY THAT WE THE UNDERSIGNED OWNERS OF LANDS EMBRACED IN THE ABOVE PLAT OF CARL J. SMITH ADDITION, HEREBY ACCEPT THE SAME TO BE CORRECT AND DEDICATE TO PUBLIC USE FOR STREET PURPOSES CALANN STREET, PARK AVENUE AND GARFORD AVENUE AS SHOWN UPON THIS PLAT. IN TESTIMONY WHEROF WE HAVE HEREUNTO SET OUR HANDS THIS 19TH DAY OF MAY 1951

CARL J. SMITH
ALICE PLAS
LUCILLE STANG
HAROLD STANG
BEATRICE L. SMITH
CLARENCE R. SMITH

MARGARET S. SMITH
LAWRENCE PLAS
CATHERINE PLAS
JULIA ANN PLAS
RICHARD PLAS

CARL J. SMITH ADDITION

PART OF SECTION 4 CARLISLE TOWNSHIP
LORAIN CO. OHIO SCALE 1" = 50'
MAY 9, 1951. T.W. LAUNDON REGISTERED SURVEYOR

SEAL NO 689 SURVEYOR

TRANSFERRED AUG. 28 1952 FRANK AYRES AUDITOR

RECEIVED FOR RECORD SEPT. 2, 1952 AT 8:45 O'CLOCK A.M.
RECORDED VOL. 15 PAGE 29
LEOTA B. MITCHELL LORAIN COUNTY RECORDER
FEE $21.10
RECORDING DATE Sept. 10, 1952.

For Resolution issue Vacation of Pt. of Garford Ave see Deed Vol. 830 # 617618 Pg 456

VOL 15 Pg 29 (628)

http://www.adultpdf.com
Created by TIFF To PDF trial version, to remove this mark, please register this software.