VOL 15 PG 33 (630)

33

PARKWAY SUBDIVISION NO. 1.
BLACK RIVER TOWNSHIP, LORAIN COUNTY, OHIO. SCALE 1 IN. = 50 FT. AUGUST, 5. 1952.

NO. 440873

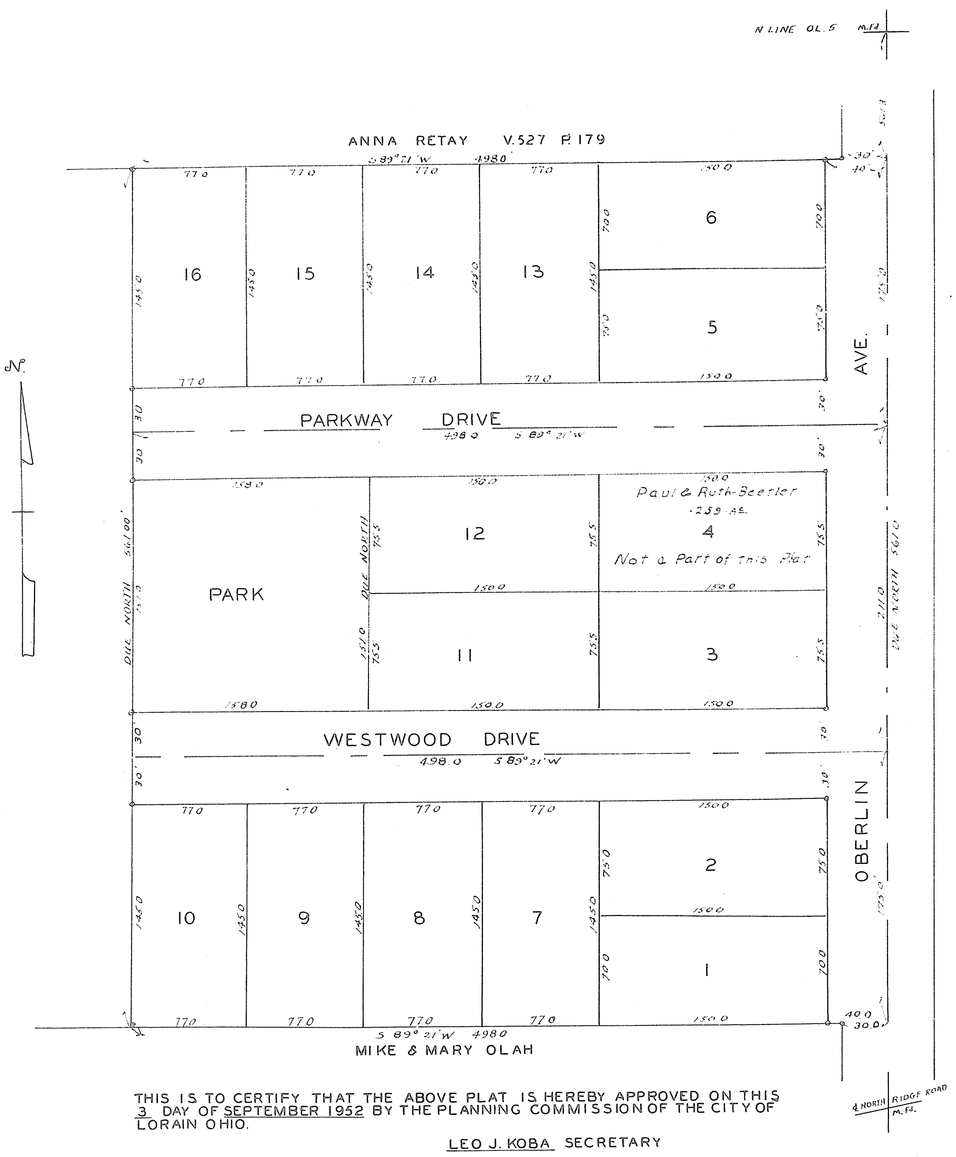

THIS IS TO CERTIFY THAT THE ABOVE PLAT IS HEREBY APPROVED ON THIS 3 DAY OF SEPTEMBER 1952 BY THE PLANNING COMMISSION OF THE CITY OF LORAIN OHIO.

LEO J. KOBA SECRETARY

TRANSFERRED SEPT. 25, 1952 FRAN K AYRES, AUDITOR.

RECIEVED FOR RECORDING SEPT. 29, 1952 AT 2.30 O'CLOCK A.M.
RECORDED OCT. 1. 1952 IN VOLUME 15, PAGE 33.
LEOTA B. MITCHELL LORAIN COUNTY RECORDER
FEE $ 12.75

SEE COMMISSIONERS JOURNAL 48 PG. 71 RESOLUTION NO. 11994

ENGINEERS CERTIFICATE:

THIS PLAT MADE AT THE REQUEST OF DONALD AND LAVERNE KONOWAL, BERNARD AND IRENE KONOWAL, RUSSELL AND LORRAINE STANG, EMBRACES 6.4136 ACRES OF LAND IN ORIGINAL LOT 5. TRACT 2. BLACK RIVER TOWNSHIP, LORAIN COUNTY OHIO. IRON PINS WERE FOUND OR SET AS SHOWN.

MEASUREMENTS ARE IN FEET AND DECIMAL PARTS THEREOF. BEARINGS USED ARE ASSUMED AND ARE FOR THE PURPOSE OF DESCRIBING ANGLES ONLY. ALL OF WHICH I CERTIFY TO BE CORRECT. ∘ INDICATES IRON PINS FOUND OR SET.

RAY E. HOLLIS REG. CIVIL ENGINEER AND SURVEYOR.

SEAL NO. 1586 ENGINEER

DEDICATION

THIS IS TO CERTIFY THAT DONALD AND LAVERNE KONOWAL, BERNARD AND IRENE KONOWAL, RUSSELL AND LORRAINE STANG OWNERS OF LAND EMBRACED BY THE ABOVE PLAT OF PARKWAY SUBDIVISION NO. 1 HEREBY ACCEPT THE SAME TO BE CORRECT AND DEDICATE TO PUBLIC USE PARKWAY DRIVE WESTWOOD DRIVE OBERLIN AVE. AND THE PARK AS SHOWN THERE ON.

DONALD KONOWAL OWNER
LAVERNE KONOWAL OWNER
BERNARD KONOWAL OWNER
IRENE KONOWAL OWNER
RUSSELL H. STANG OWNER
LORRAINE STANG OWNER

STATE OF OHIO } S.S.
COUNTY OF LORAIN }

BEFORE ME A NOTARY PUBLIC IN AND FOR SAID COUNTY AND STATE PERSONALLY APPEARED THE ABOVE NAMED, DONALD AND LAVERNE KONOWAL, BERNARD AND IRENE KONOWAL, RUSSELL AND LORRAINE STANG WHO ACKNOWLEDGED THAT THEY DID SIGN THE FOREGOING PLAT AND THAT IT WAS THEIR FREE ACT AND DEED. IN TESTIMONY WHERE OF I HAVE HEREUNTO SET MY HAND AND SEAL AT LORAIN OHIO THIS 7TH. DAY OF AUGUST 1952.

CUSTER SNYDER NOTARY PUBLIC.
MY COMMISSION EXPIRES DECEMBER 10, 1953.

NOTARY SEAL

THE UNDERSIGNED THE LORAIN BANKING CO. MORTGAGEES OF LAND AS SHOWN ON THIS PLAT HEREBY ACCEPT THIS SUBDIVISION OF THE SAME AND CONSENT TO THE DEDICATION FOR PUBLIC USE OBERLIN AVE, PARKWAY DRIVE, WESTWOOD DRIVE AND THE PARK.

BY IRVEN G. ROTH PRES.
BY G. E. DICK EXEC. VICE PRES.

STATE OF OHIO } S.S.
COUNTY OF LORAIN }

BEFORE ME A NOTARY PUBLIC, IN AND FOR SAID STATE AND COUNTY PERSONALLY APPEARED THE ABOVE NAMED THE LORAIN BANKING CO BY IRVEN G. ROTH PRES. AND G. E. DICK EXEC. VICE PRES. WHO ACKNOWLEDGED THAT THEY DID SIGN THE FOREGOING INSTRUMENT AND THAT THE SAME WAS THEIR FREE ACT AND DEED AND THE FREE ACT AND DEED OF THE LORAIN BANKING CO. IN TESTIMONY WHERE OF I HAVE HEREUNTO SET MY HAND AND SEAL AT LORAIN OHIO THIS 7TH DAY OF AUGUST 1952.

CUSTER SNYDER NOTARY PUBLIC
MY COMMISSION EXPIRES DECEMBER 10, 1953.

NOTARY SEAL

Ordinance # 7407 in re Parks, see Deed Vol. 676, Page 756

VOL 15 PG 33 (630)

http://www.adultpdf.com
Created by TIFF To PDF trial version, to remove this mark, please register this software.

33 - A

PLAT OF HIGHWAY CENTER LINE SURVEY

OHIO TURNPIKE COMMISSION
OHIO TURNPIKE PROJECT NO. 1
LORAIN COUNTY
STA. 630+00 TO STA. 659+00

0 100 200 300 400
SCALE

ELYRIA TWP.

Received 115513 at 10:58 A.M.
Recorded JAN 22 1953
Plat Book No. 15 Page 33 A
Signed
Fee

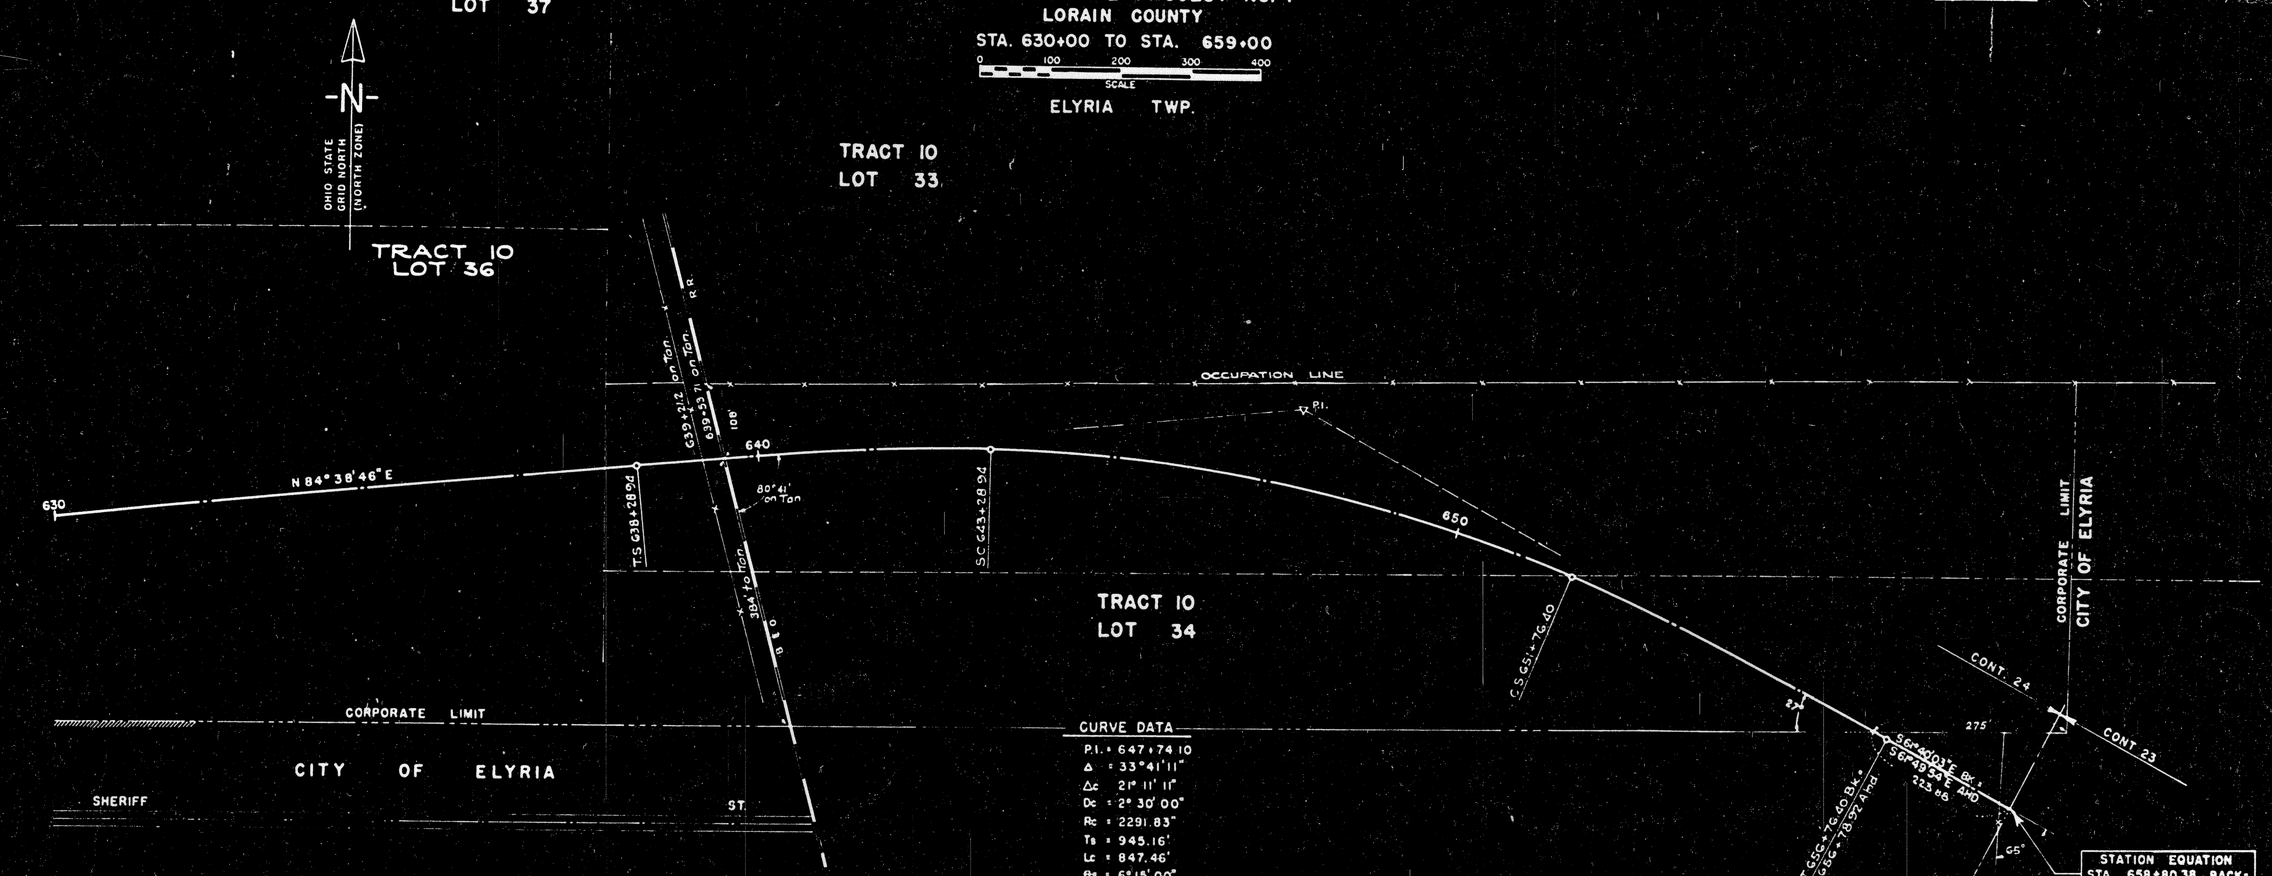

CURVE DATA

P.I. = 647+74.10
Δ = 33°41'11"
Δc 21° 11' 11"
Dc = 2° 30' 00"
Rc = 2291.83'
Ts = 945.16'
Lc = 847.46'
θs = 6°15' 00"
Ls = 500'
SE = 1" per foot

Signed Albert B. Birdsall
Date OCT. 14 1952 Registered Surveyor No 2798

Approved Ohio Turnpike Commission
Date 10-25-52 Chief Engineer

Furnished to County Recorder by
Director of Highways
State of Ohio

CHARLES E. DE LEUW
CONTRACTING ENGINEER
DESIGN SECTION D-8

VOL 15 P 33-A(630)

VOL 15 P 33-A(630)