http://www.adultpdf.com
Created by TIFF To PDF trial version, to remove this mark, please register this software.

October 23 52
10:18 A
Col 23 52
Book 18

37

PLAT OF HIGHWAY CENTER LINE SURVEY

OHIO TURNPIKE COMMISSION
OHIO TURNPIKE PROJECT NO. 1
LORAIN COUNTY
STA. 857+00 TO STA. 890+00

0 100 200 300 400
SCALE

441968

Received OCT 23 1952 at 10:18 A.M.
Recorded
Plat Book No. Page
Signed
Fee

441968

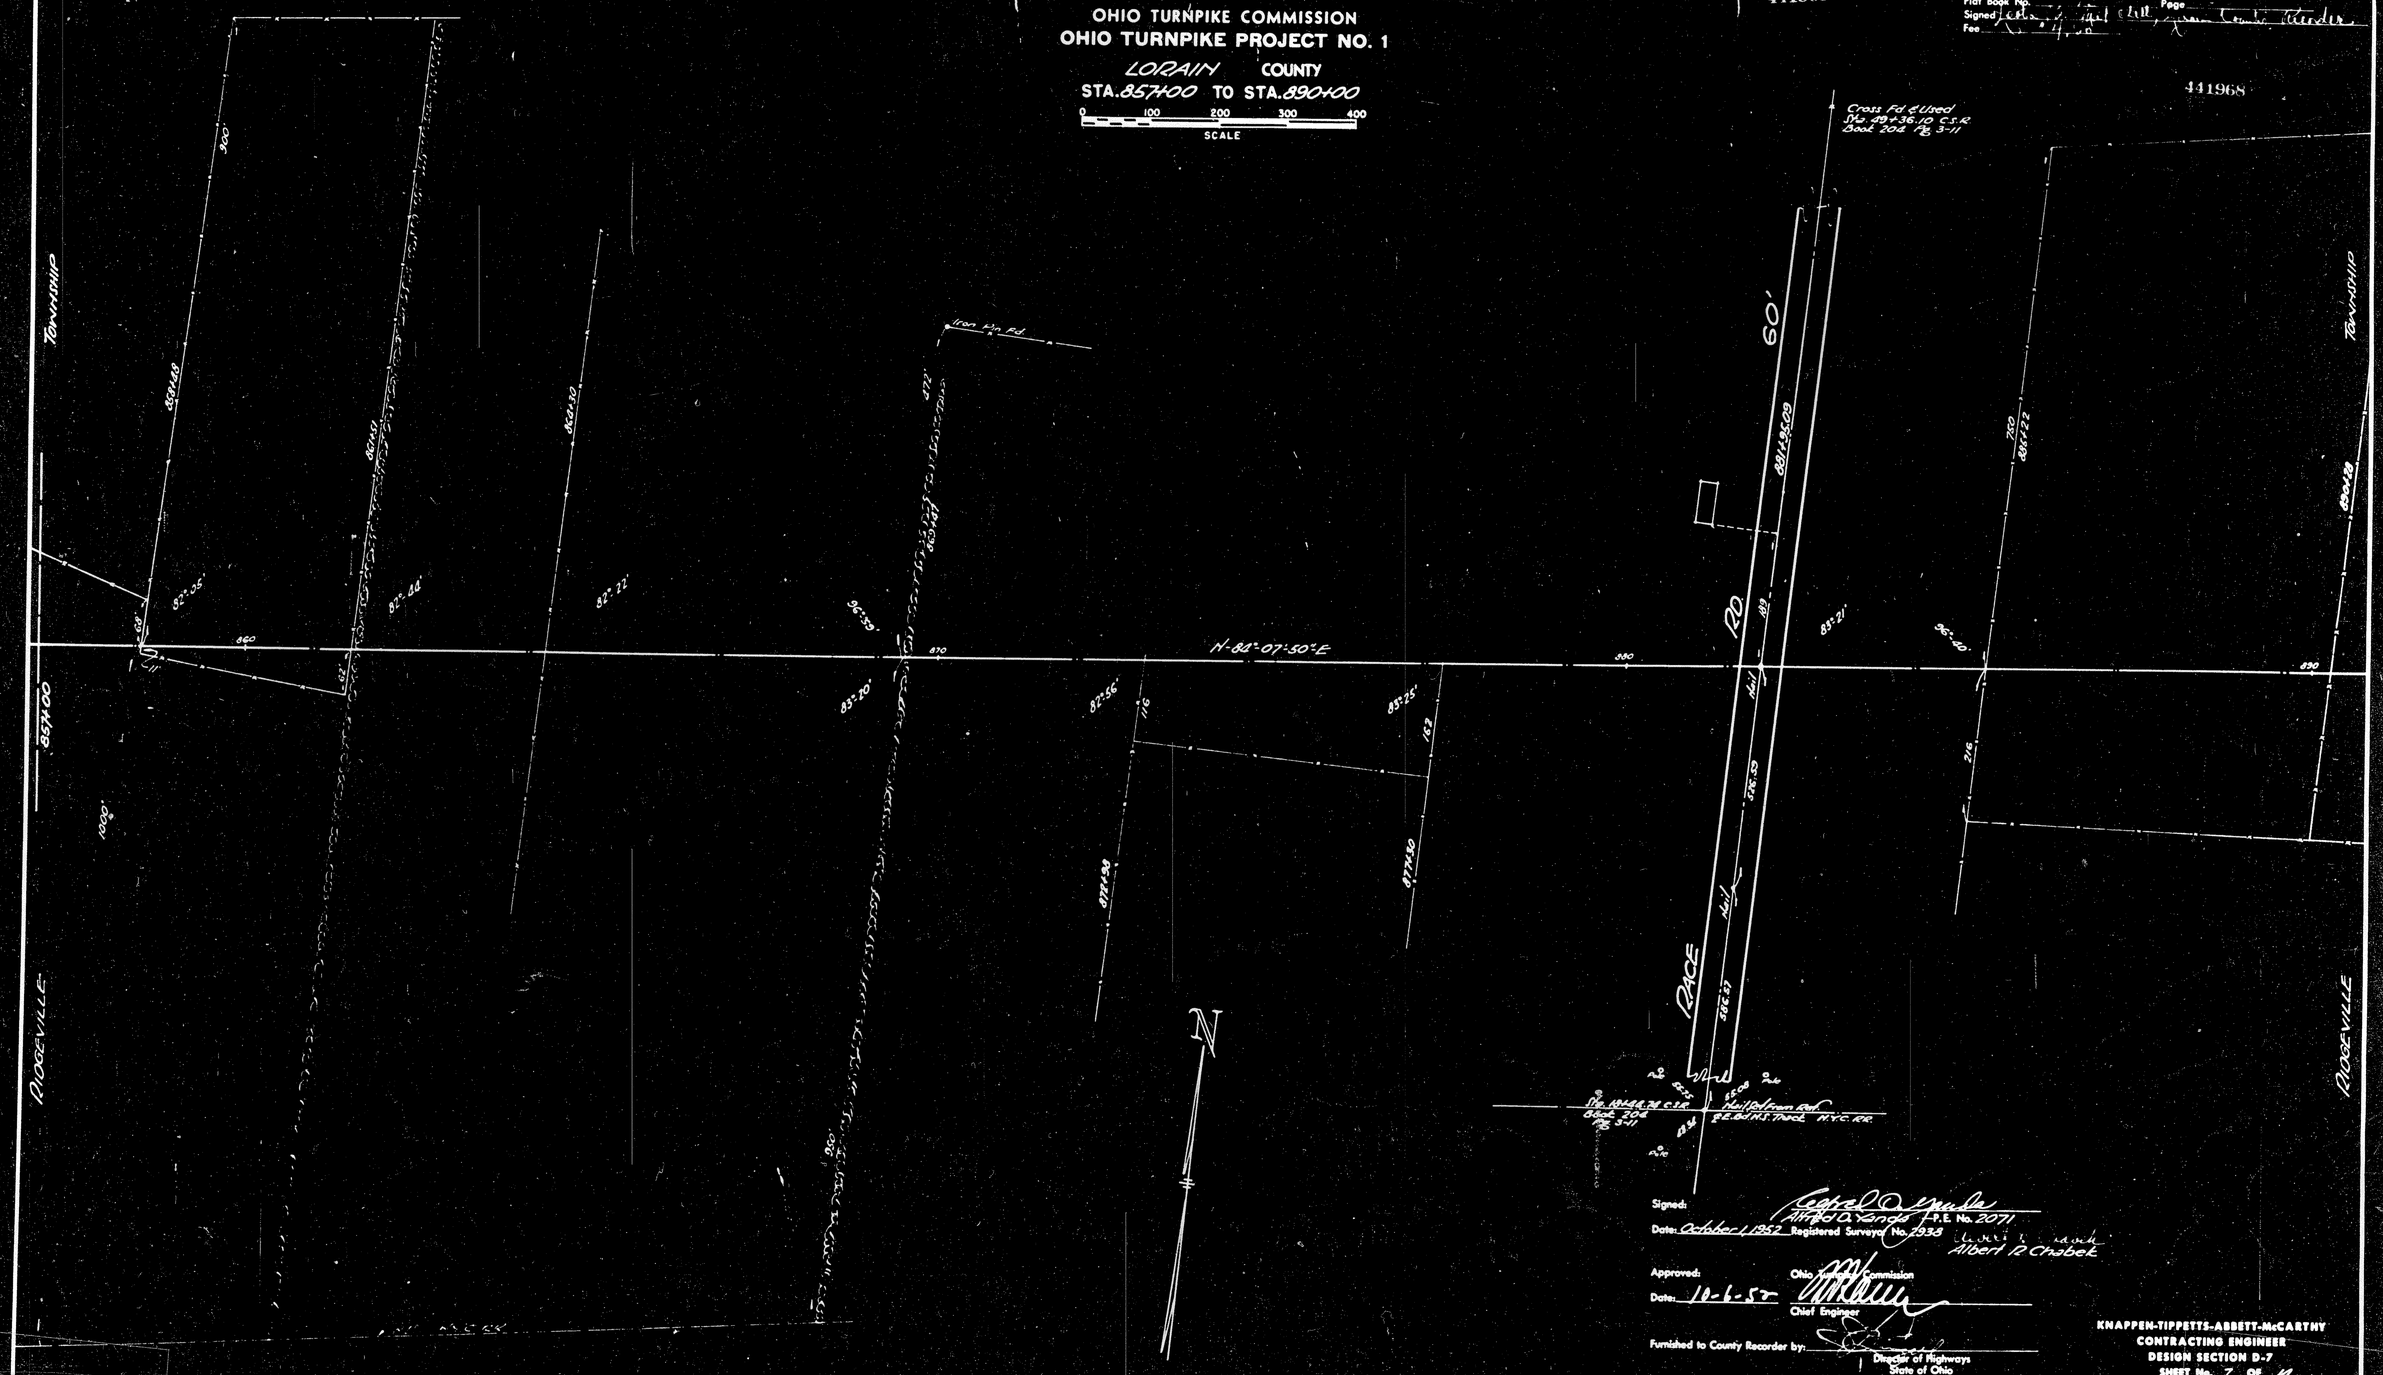

Signed: Alfred O. Sands P.E. No. 2071
Date: October 1, 1952 Registered Surveyor No. 2938 Albert P. Chabek

Approved: Ohio Turnpike Commission
Date: 10-6-52 Chief Engineer

Furnished to County Recorder by: Director of Highways, State of Ohio

KNAPPEN-TIPPETTS-ABBETT-McCARTHY
CONTRACTING ENGINEER
DESIGN SECTION D-7
SHEET No. 7 OF 14

VOL 15 (437)(632)
VOL 15 (437)(632)