PLAT OF HIGHWAY CENTER LINE SURVEY

OHIO TURNPIKE COMMISSION

OHIO TURNPIKE PROJECT NO. 1

LORAIN COUNTY

STA. 659+00 TO STA. 693+00

0 100 200 300 400

SCALE

441969

Received OCT 23 1952 at 10.19 A.M.
Recorded OCT 2 5 1952
Plat Book No. 15 Page 4
Signed Leta B. Mitchell Lorain County Recorder
Fee $ 4.00

441969

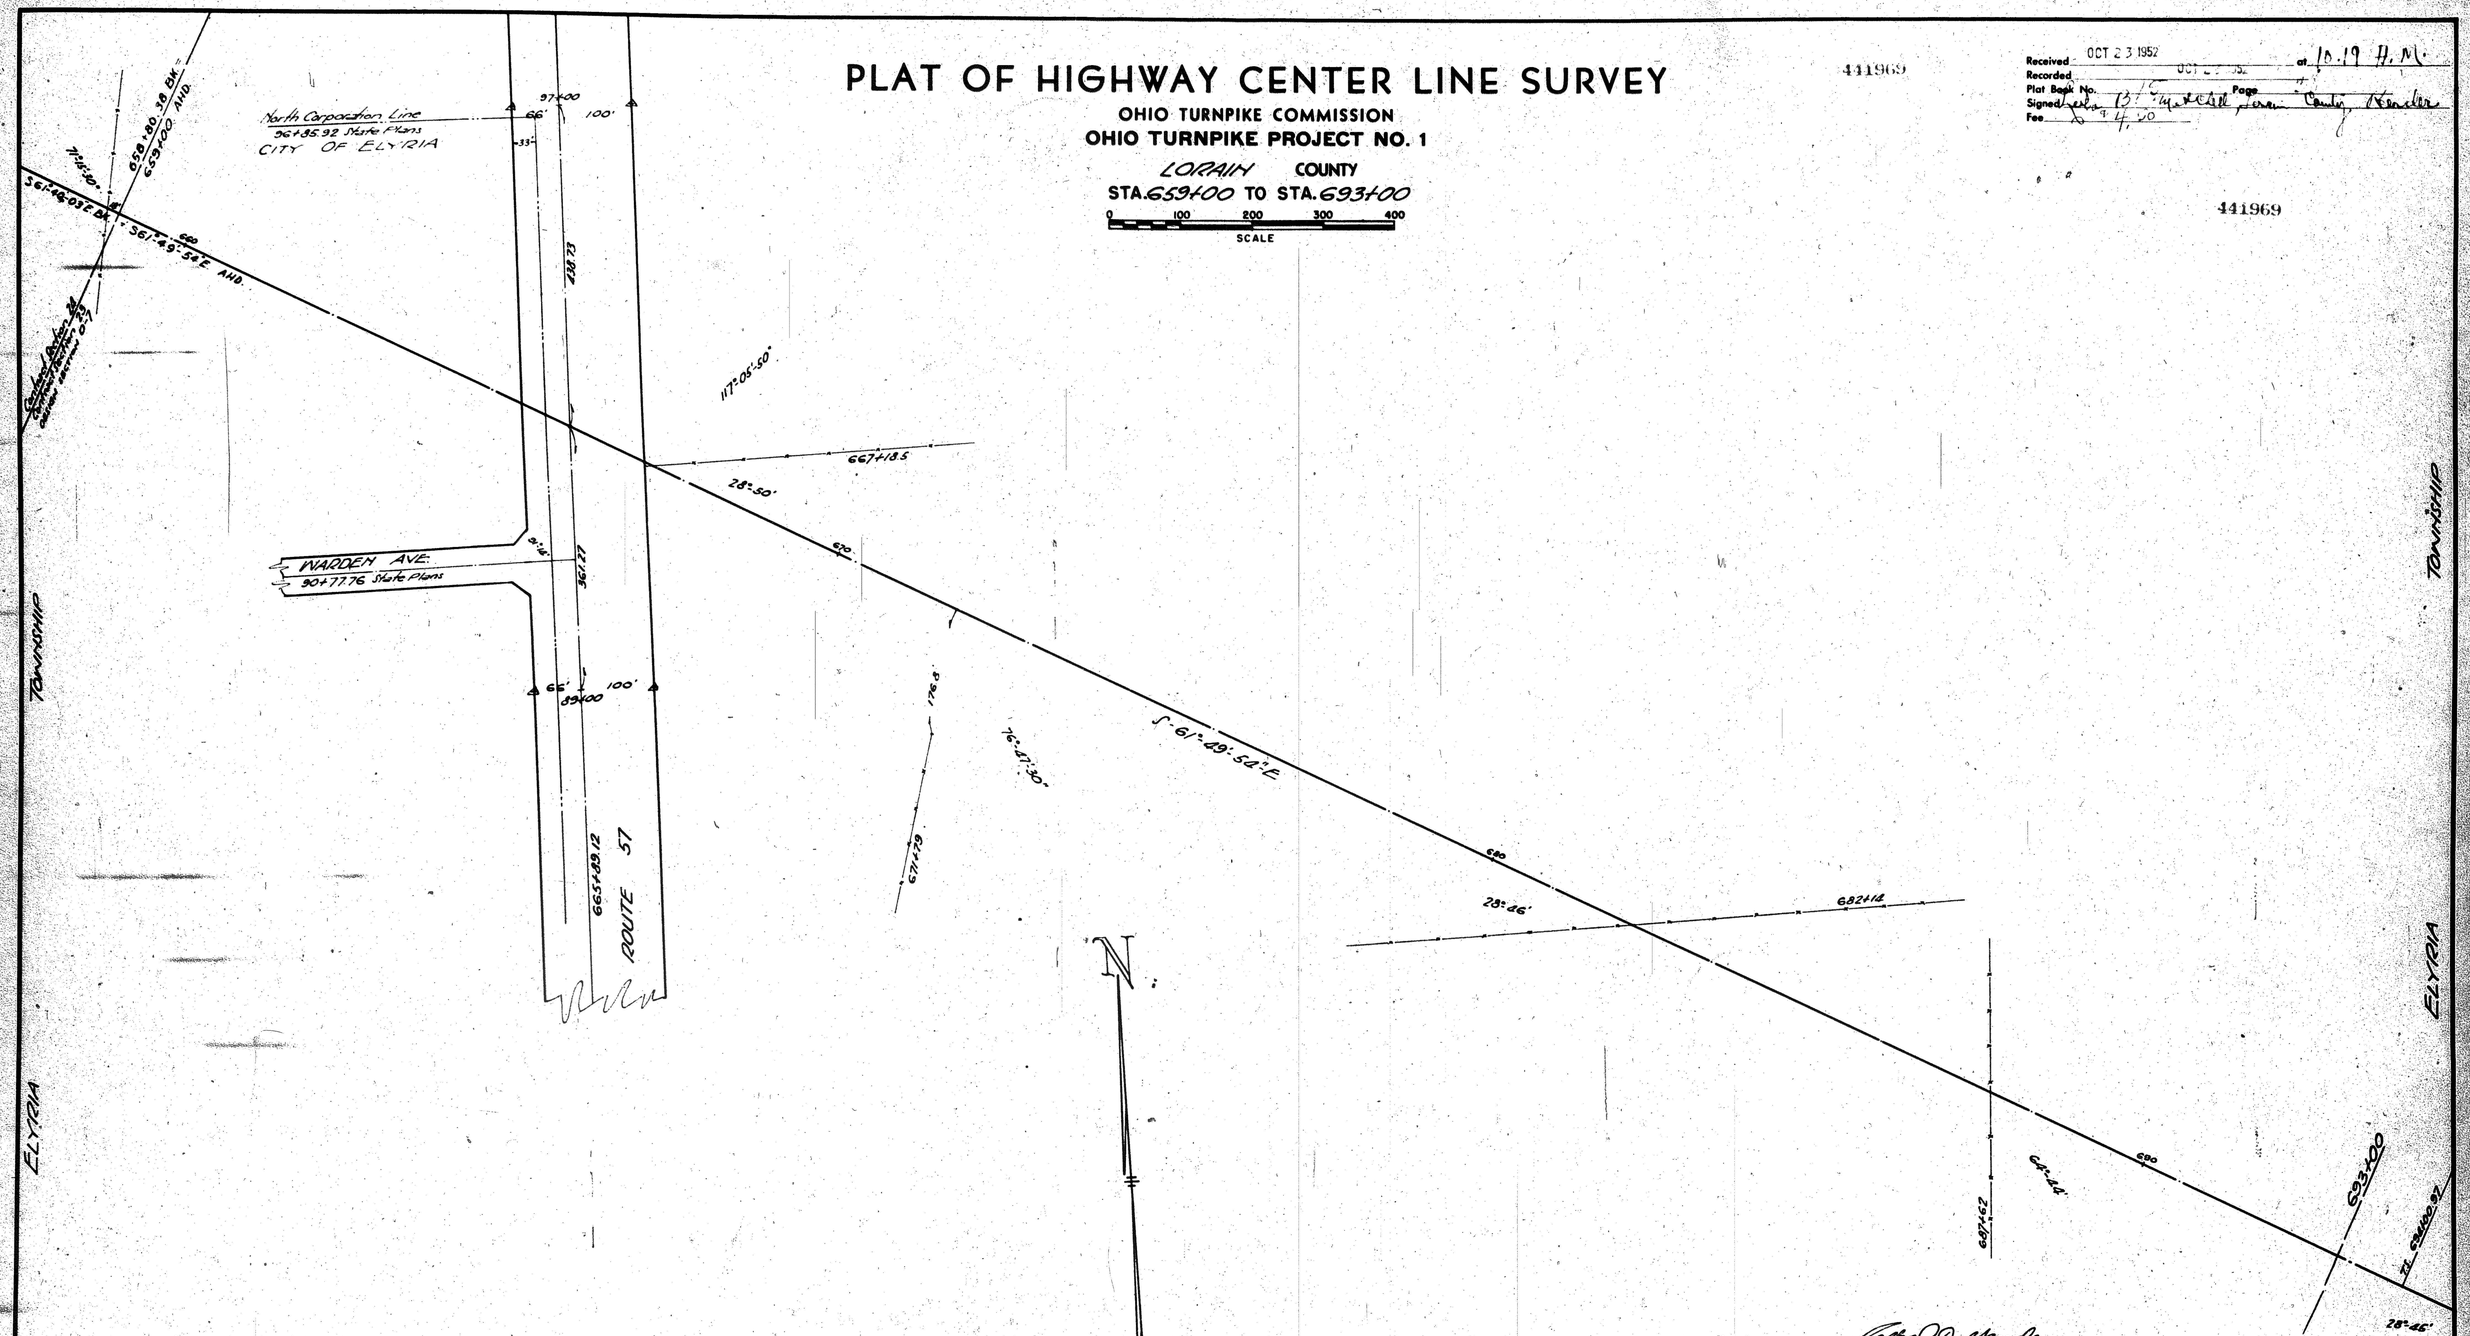

Signed: Alfred D. Lynde — P.E. No. 2071
Date: October 7, 1952 Registered Surveyor No. 2938
Albert R. Chabek

Approved: Ohio Turnpike Commission
Date: 10-15-52 Chief Engineer

Furnished to County Recorder by: Director of Highways, State of Ohio

KNAPPEN-TIPPETTS-ABBETT-McCARTHY
CONTRACTING ENGINEER
DESIGN SECTION D-7
SHEET No. 1 OF 12

VOL 15 PG 38 (632)
VOL 15 PG 38 (632)