http://www.adultpdf.com
Created by TIFF To PDF trial version, to remove this mark, please register this software.

39

PLAT OF HIGHWAY CENTER LINE SURVEY

OHIO TURNPIKE COMMISSION
OHIO TURNPIKE PROJECT NO. 1
LORAIN COUNTY
STA. 693+00 TO STA. 728+00

0 100 200 300 400
SCALE

441970

Received OCT 3 1952 at 10:20 P.M.
Recorded OCT 3 1952
Plat Book No. Page
Signed
Fee $4.00

441970

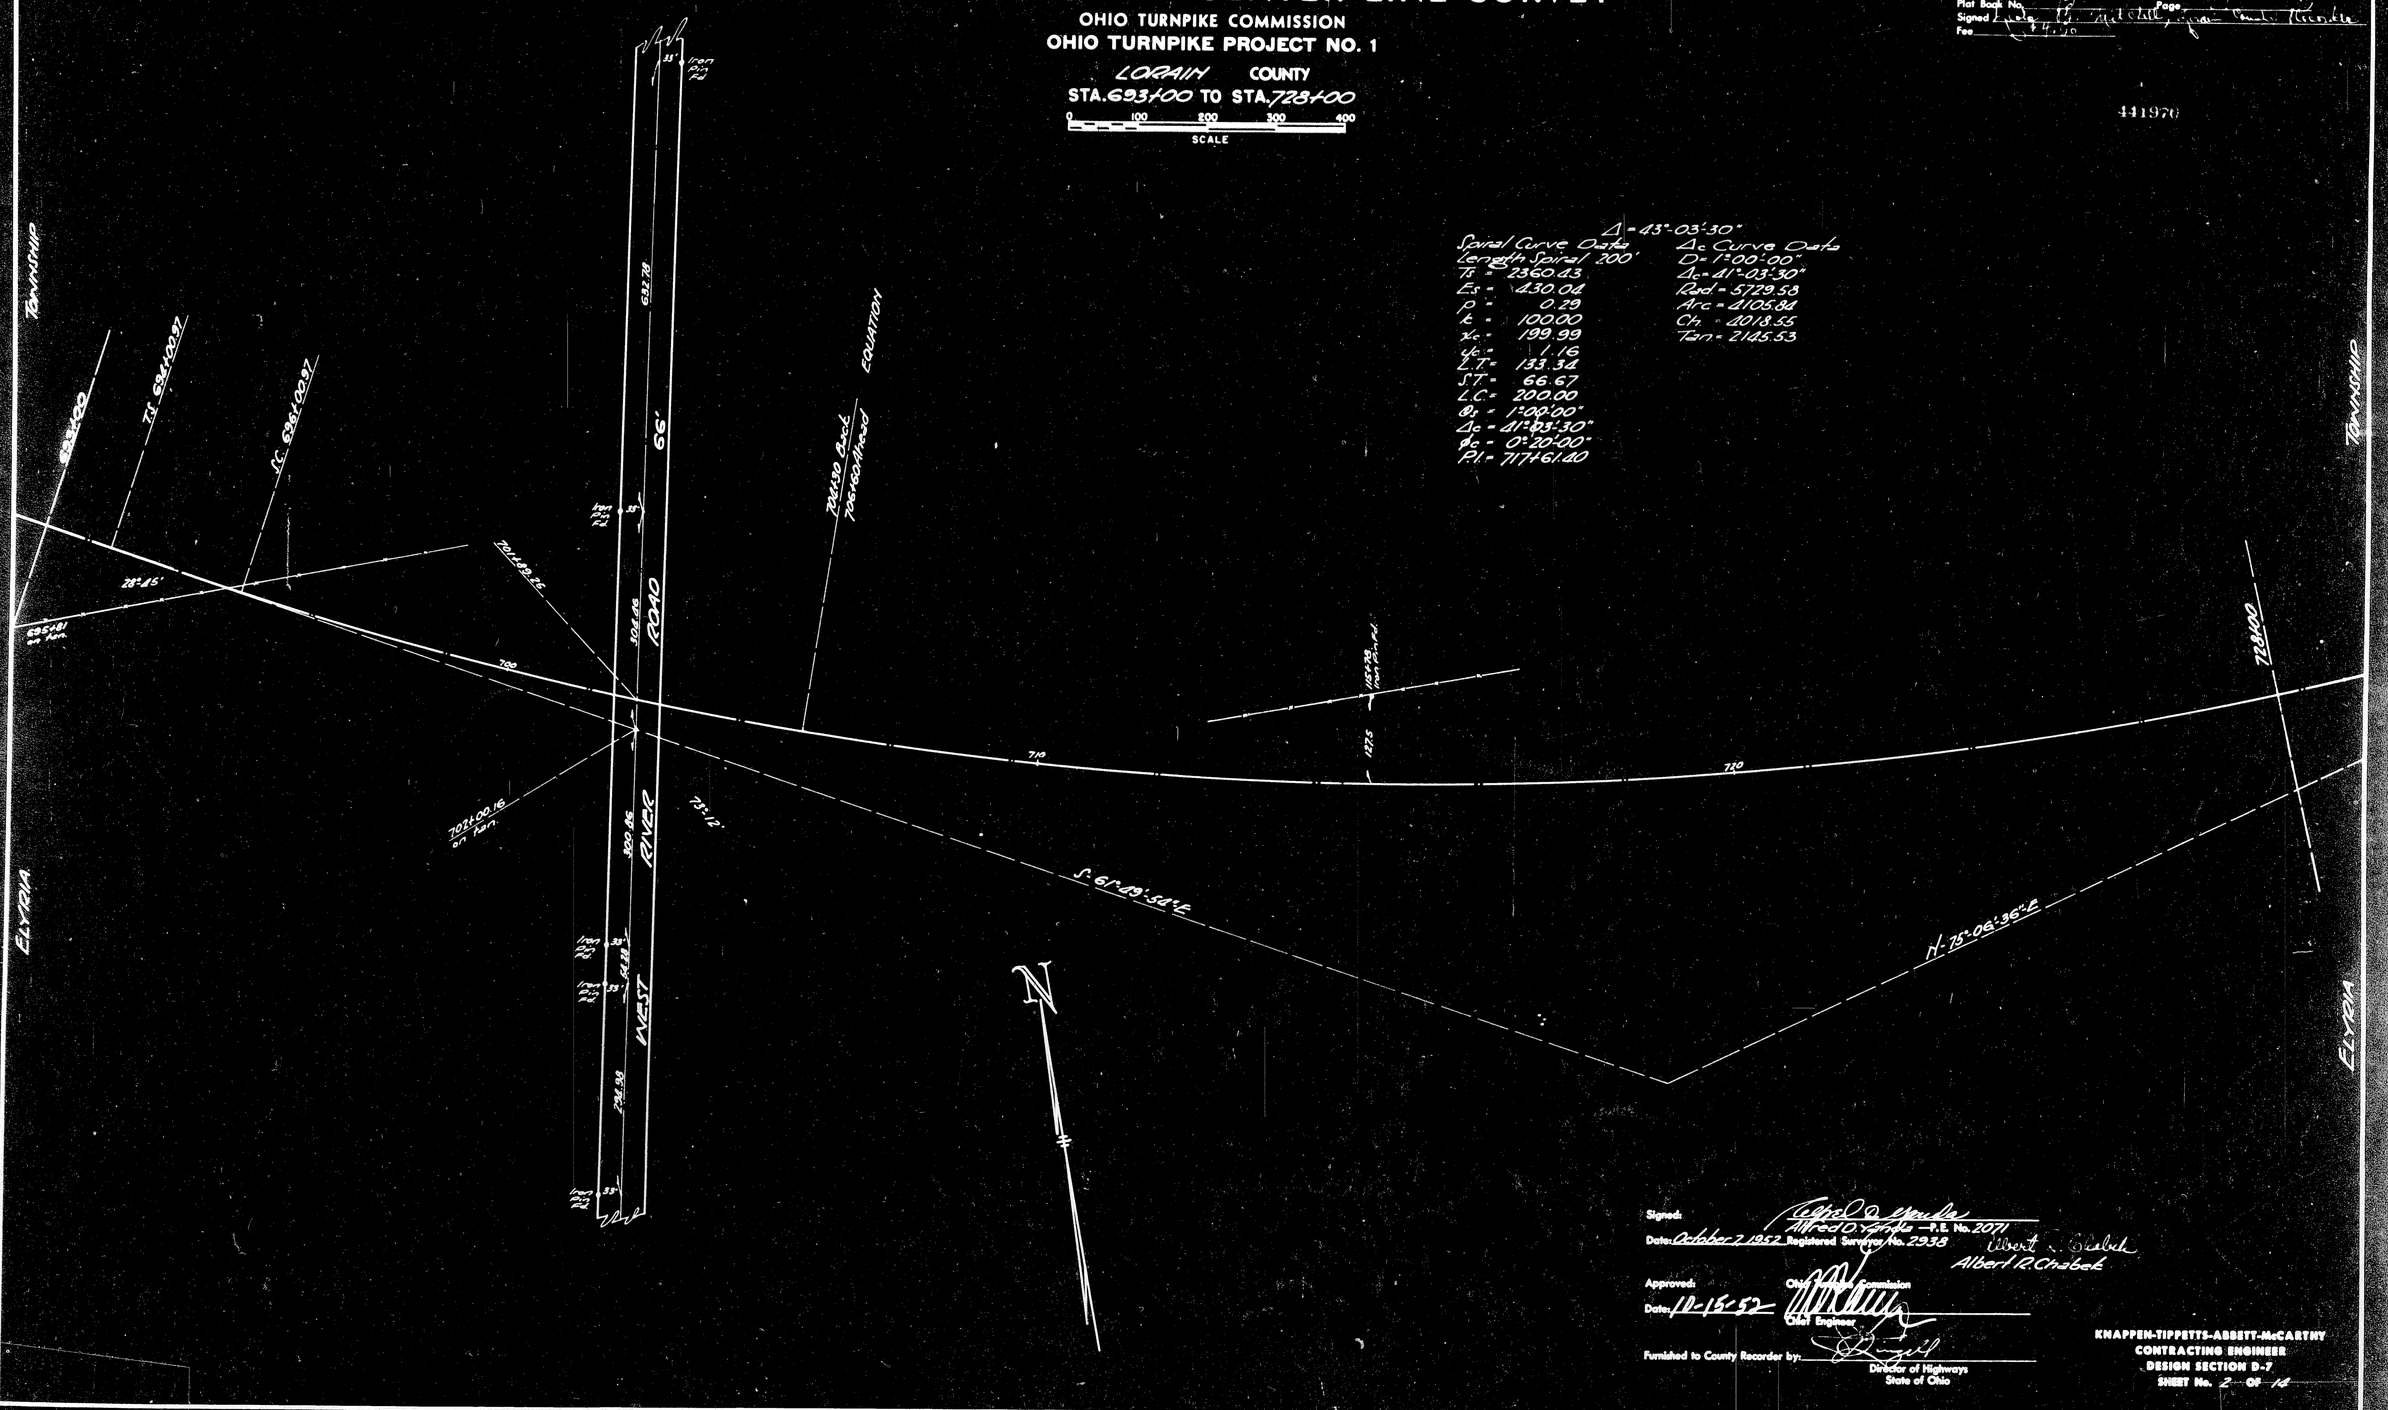

$\Delta = 43°-03'-30"$

Spiral Curve Data	Δ_c Curve Data
Length Spiral 200'	D = 1°00'00"
Ts = 2360.43	Δ_c = 41°-03'-30"
Es = 430.04	Rad = 5729.58
p = 0.29	Arc = 4105.84
k = 100.00	Ch = 4018.55
x_c = 199.99	Tan = 2145.53
y_c = 1.16	
L.T = 133.34	
S.T = 66.67	
L.C = 200.00	
θ_s = 1°00'00"	
Δ_c = 41°03'30"	
θ_c = 0°20'00"	
P.I = 717+61.20	

Signed: Alfred O. Gaede
Alfred O. Gaede — P.E. No. 20711
Date: October 2 1952 Registered Surveyor No. 2938 Albert R. Chabek
Albert R. Chabek

Approved: Ohio Turnpike Commission
Date: 10-15-52 Chief Engineer

Furnished to County Recorder by: Director of Highways, State of Ohio

KNAPPEN-TIPPETTS-ABBETT-McCARTHY
CONTRACTING ENGINEER
DESIGN SECTION D-7
SHEET No. 2 OF 14

VOL 15 Pg 39 (632)

VOL 15 Pg 39 (632)