http://www.adultpdf.com
Created by TIFF To PDF trial version, to remove this mark, please register this software.

40

PLAT OF HIGHWAY CENTER LINE SURVEY

OHIO TURNPIKE COMMISSION
OHIO TURNPIKE PROJECT NO. 1

LORAIN COUNTY

STA. 728+00 TO STA. 760+00

0 100 200 300 400
SCALE

441971

Received OCT 23 1952 at 10:21 A.M.
Recorded OCT 1952
Plat Book No. 15 Page 10
Signed [illegible]
Fee [illegible]

441971

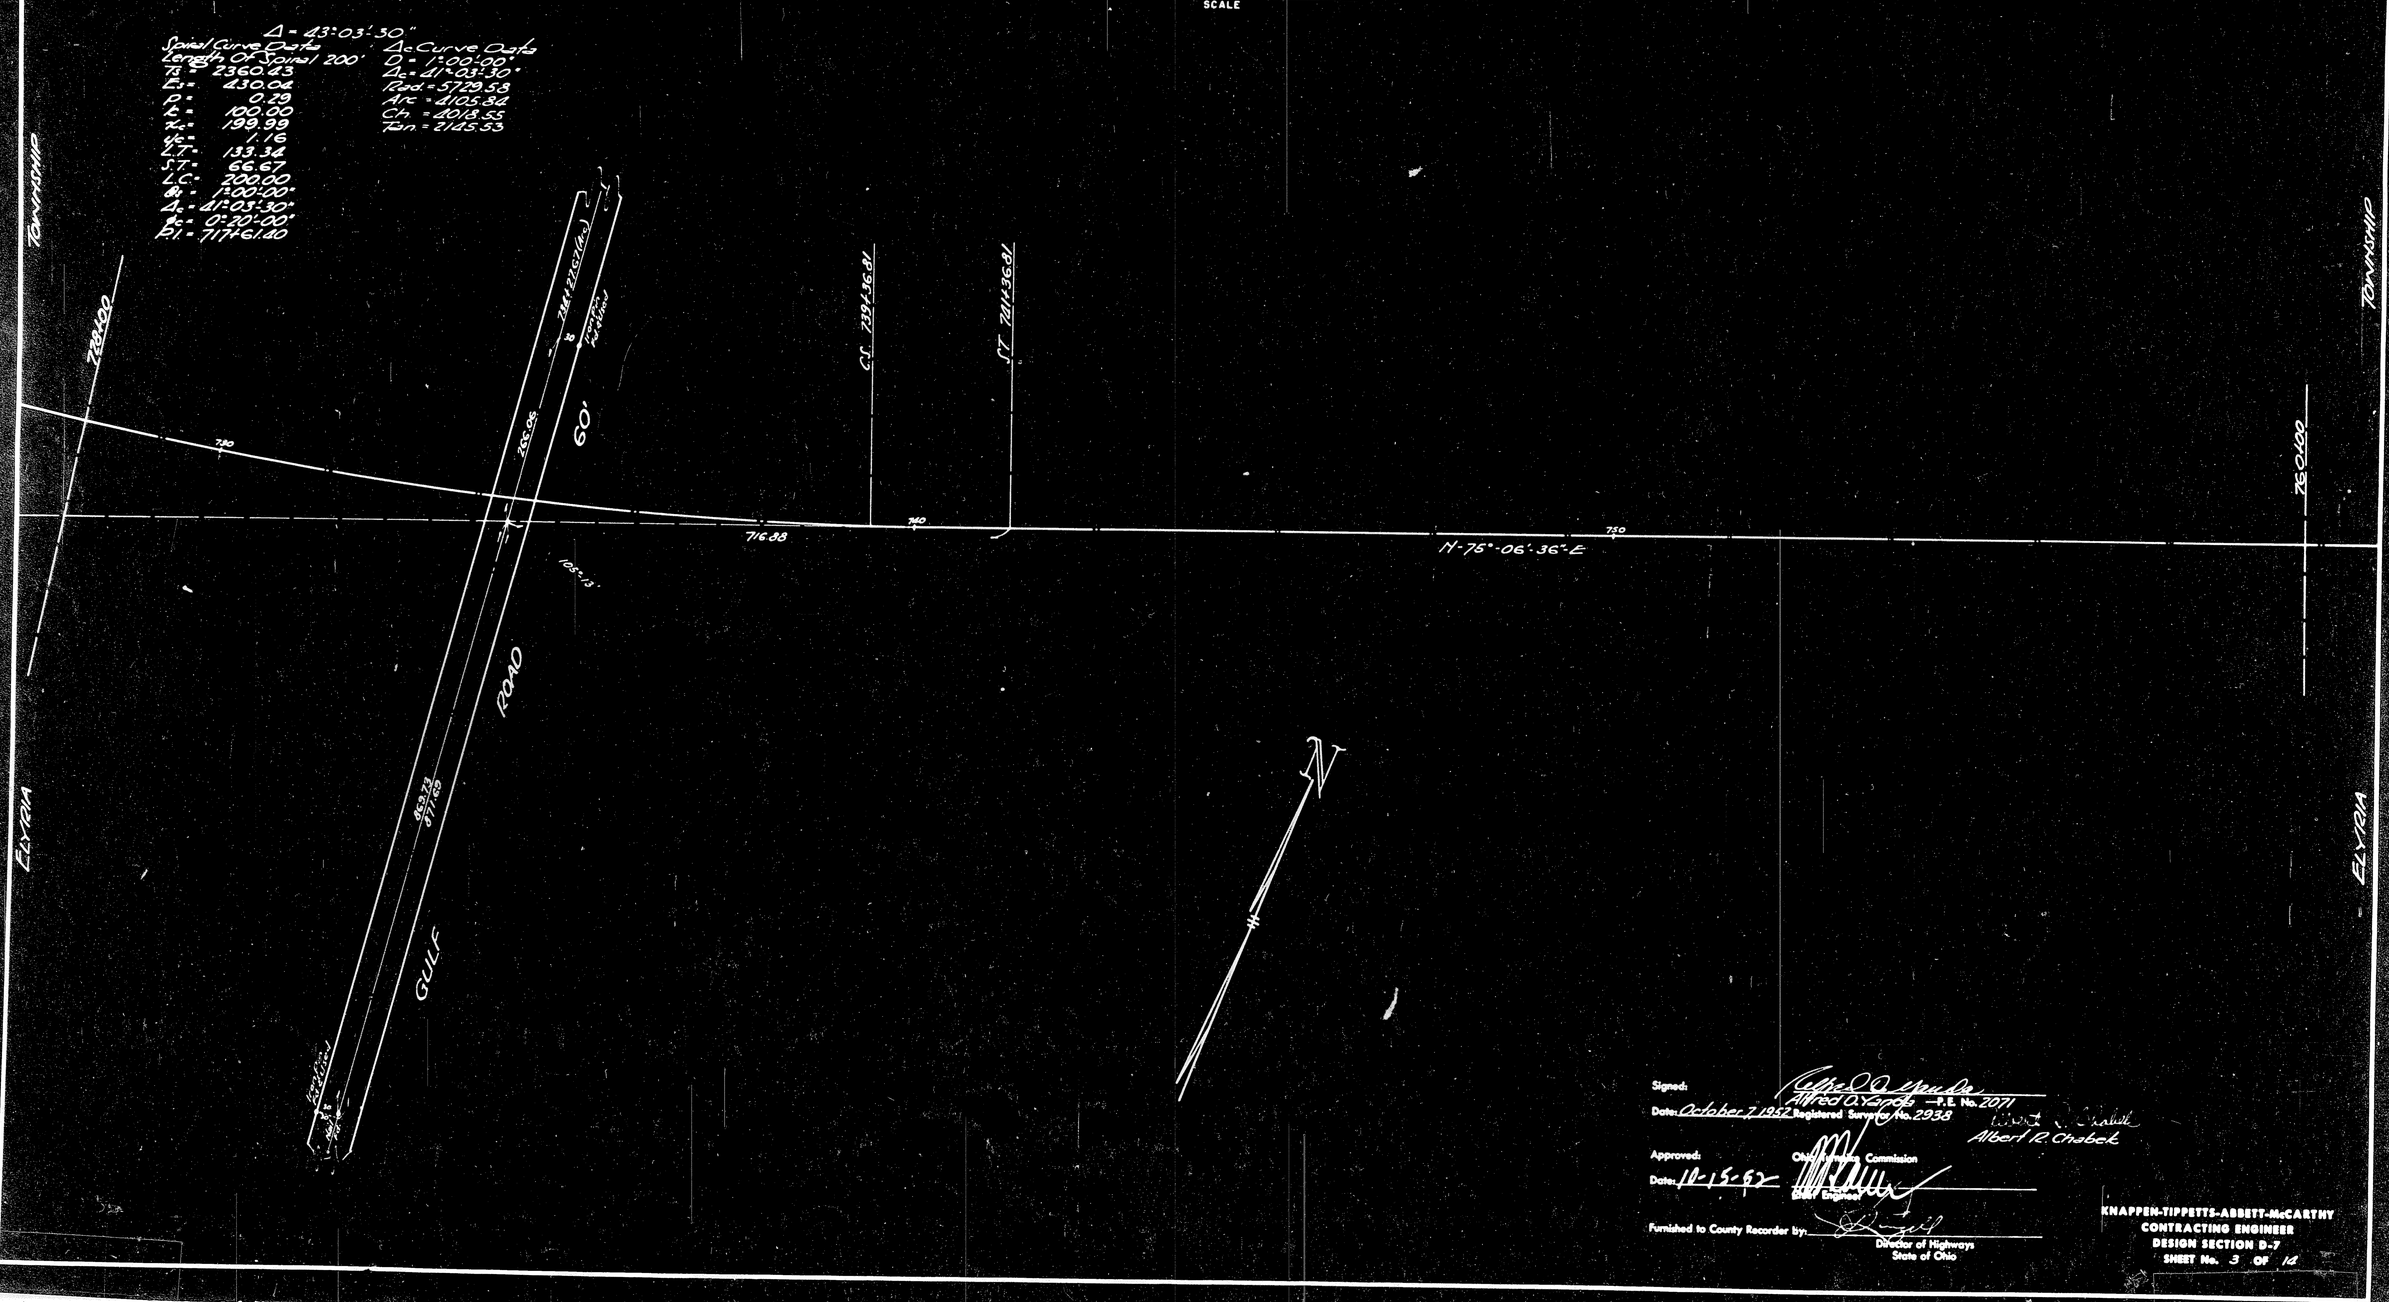

Signed: Alfred O. Yanda — P.E. No. 2071
Date: October 7 1952 Registered Surveyor No. 2938
Albert R. Chabek

Approved: Chairman, Ohio Turnpike Commission
Date: 11-15-52 Chief Engineer

Furnished to County Recorder by: Director of Highways, State of Ohio

KNAPPEN-TIPPETTS-ABBETT-McCARTHY
CONTRACTING ENGINEER
DESIGN SECTION D-7
SHEET No. 3 OF 14

MICRO FILM ROLL NO. #1-B

VOL 15 Pg 40 (633)

VOL 15 Pg 40 (633)