VOL. 15 Pg 41 (633)

VOL. 15 Pg 41 (633)

PLAT OF HIGHWAY CENTER LINE SURVEY

OHIO TURNPIKE COMMISSION
OHIO TURNPIKE PROJECT NO. 1

LORAIN COUNTY
STA. 730+00 TO STA. 792+00

SCALE 0 100 200 300 400

Received
Recorded Oct 23 1972
Plat Book No. Page
Signed
Fee

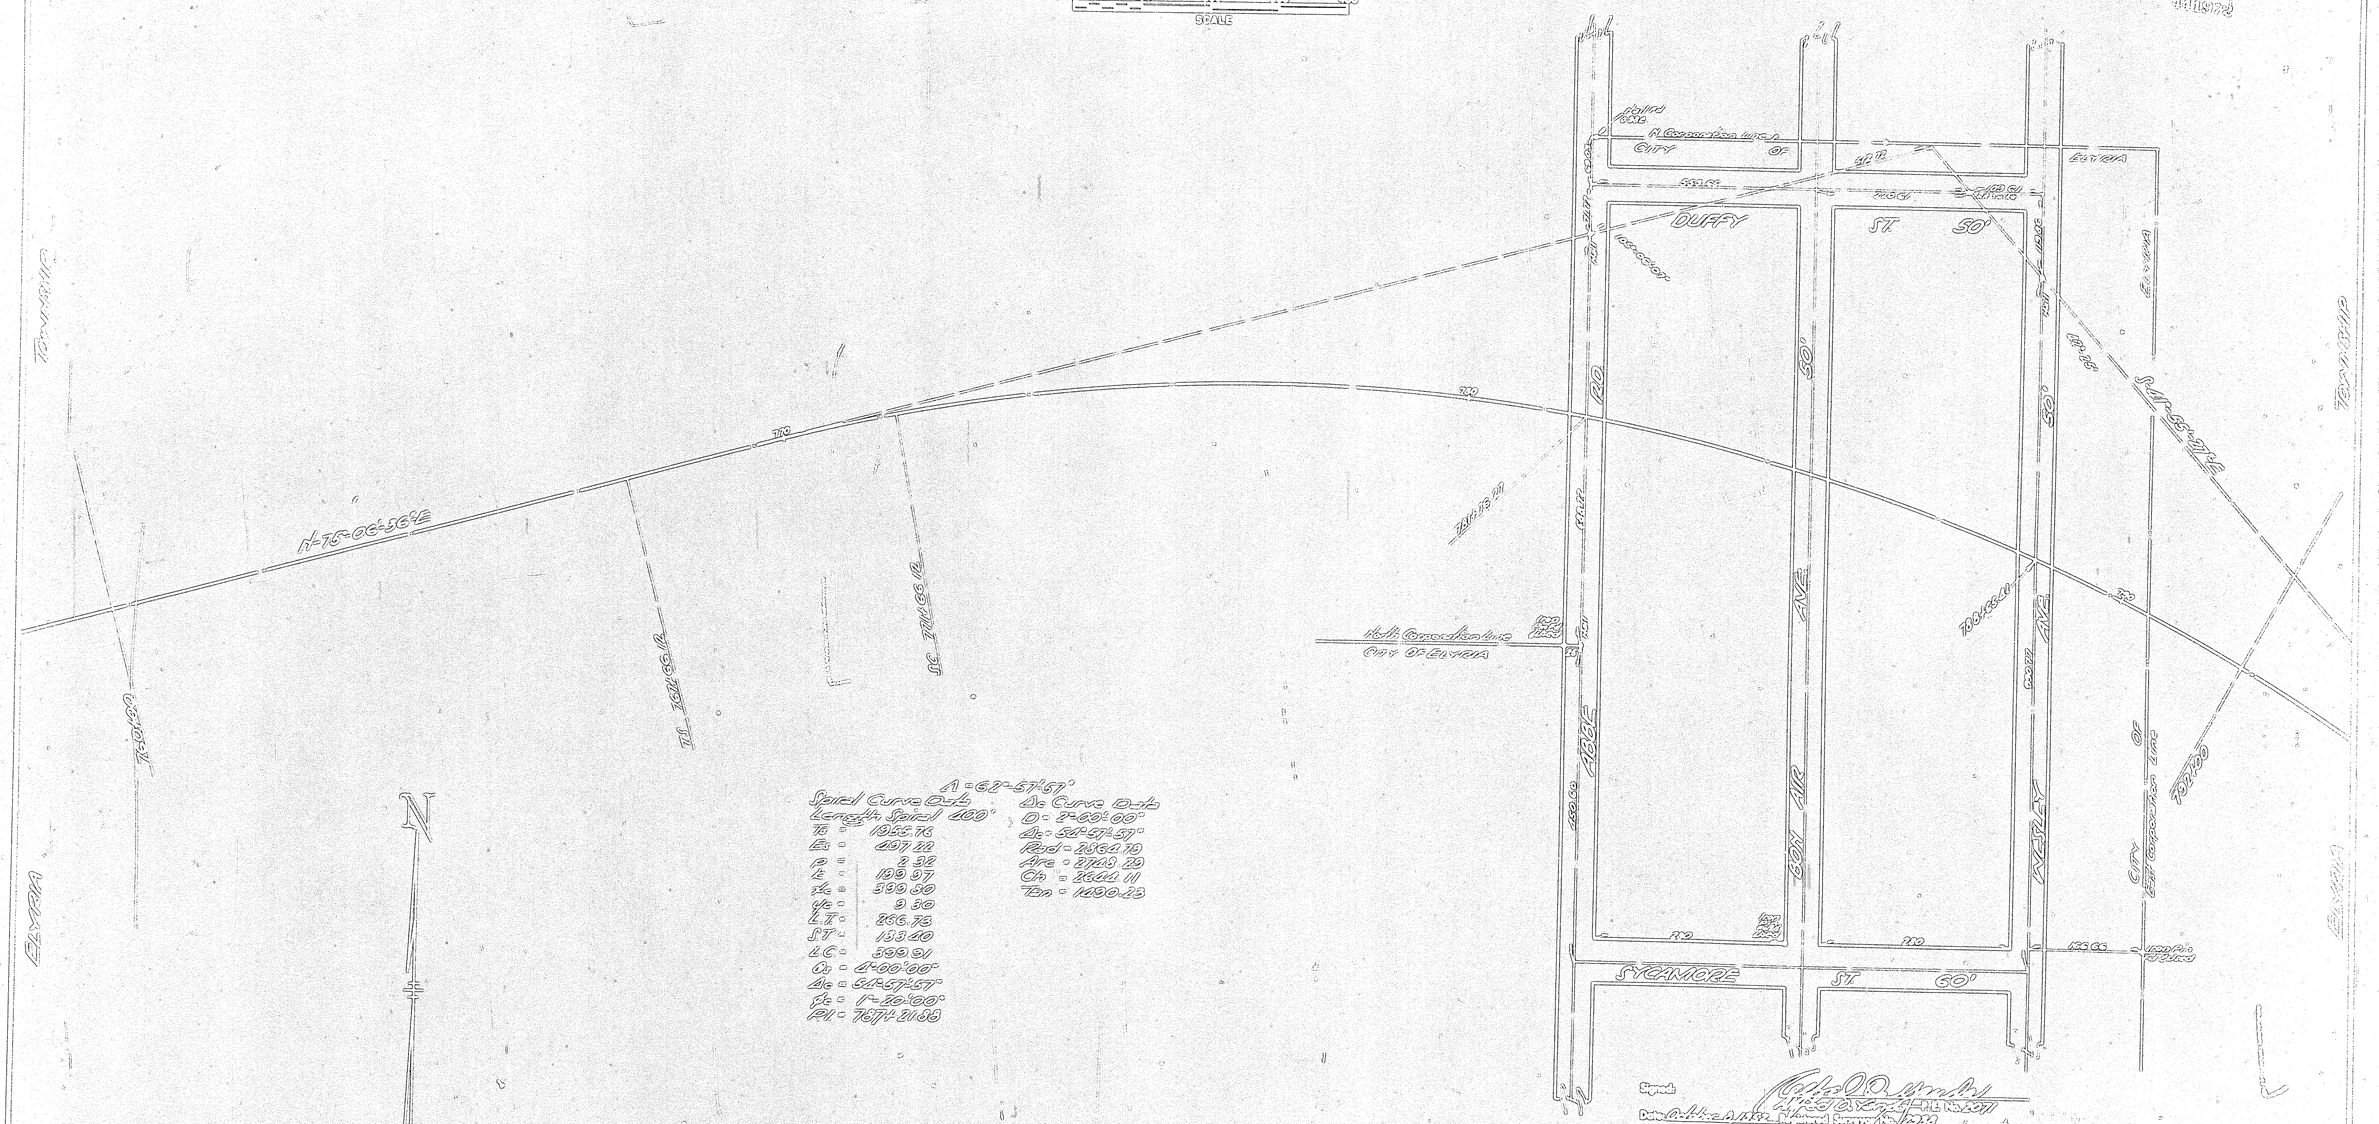
N 75°-06'-56" E
Hold Point
N. Corporation Line
CITY OF ELYRIA
40TH
ST.
DUFFY
ST.
50'
Intersection
ABBE
AVE.
60'
BOND
AVE.
INGALLY
AVE.
60'
Elyria
Rt. 254
Rt. 18
Rt. 254
Rt. 18
Rt. 254
Rt. 18