VOL 15 Pg 43 (633)

VOL 15 Pg 43 (633)

PLAT OF HIGHWAY CENTER LINE SURVEY

OHIO TURNPIKE COMMISSION

OHIO TURNPIKE PROJECT NO. 1

LORAIN COUNTY

STA. 923+00 TO STA. 956+02.99

0 100 200 300 400

SCALE

441974

Received Oct 23 1952 at 10 24 A.M.
Recorded Oct 23 1952
Plat Book No. 15 Page 43
Signed Lucia B. Mitchell
Fee 4.50

441974

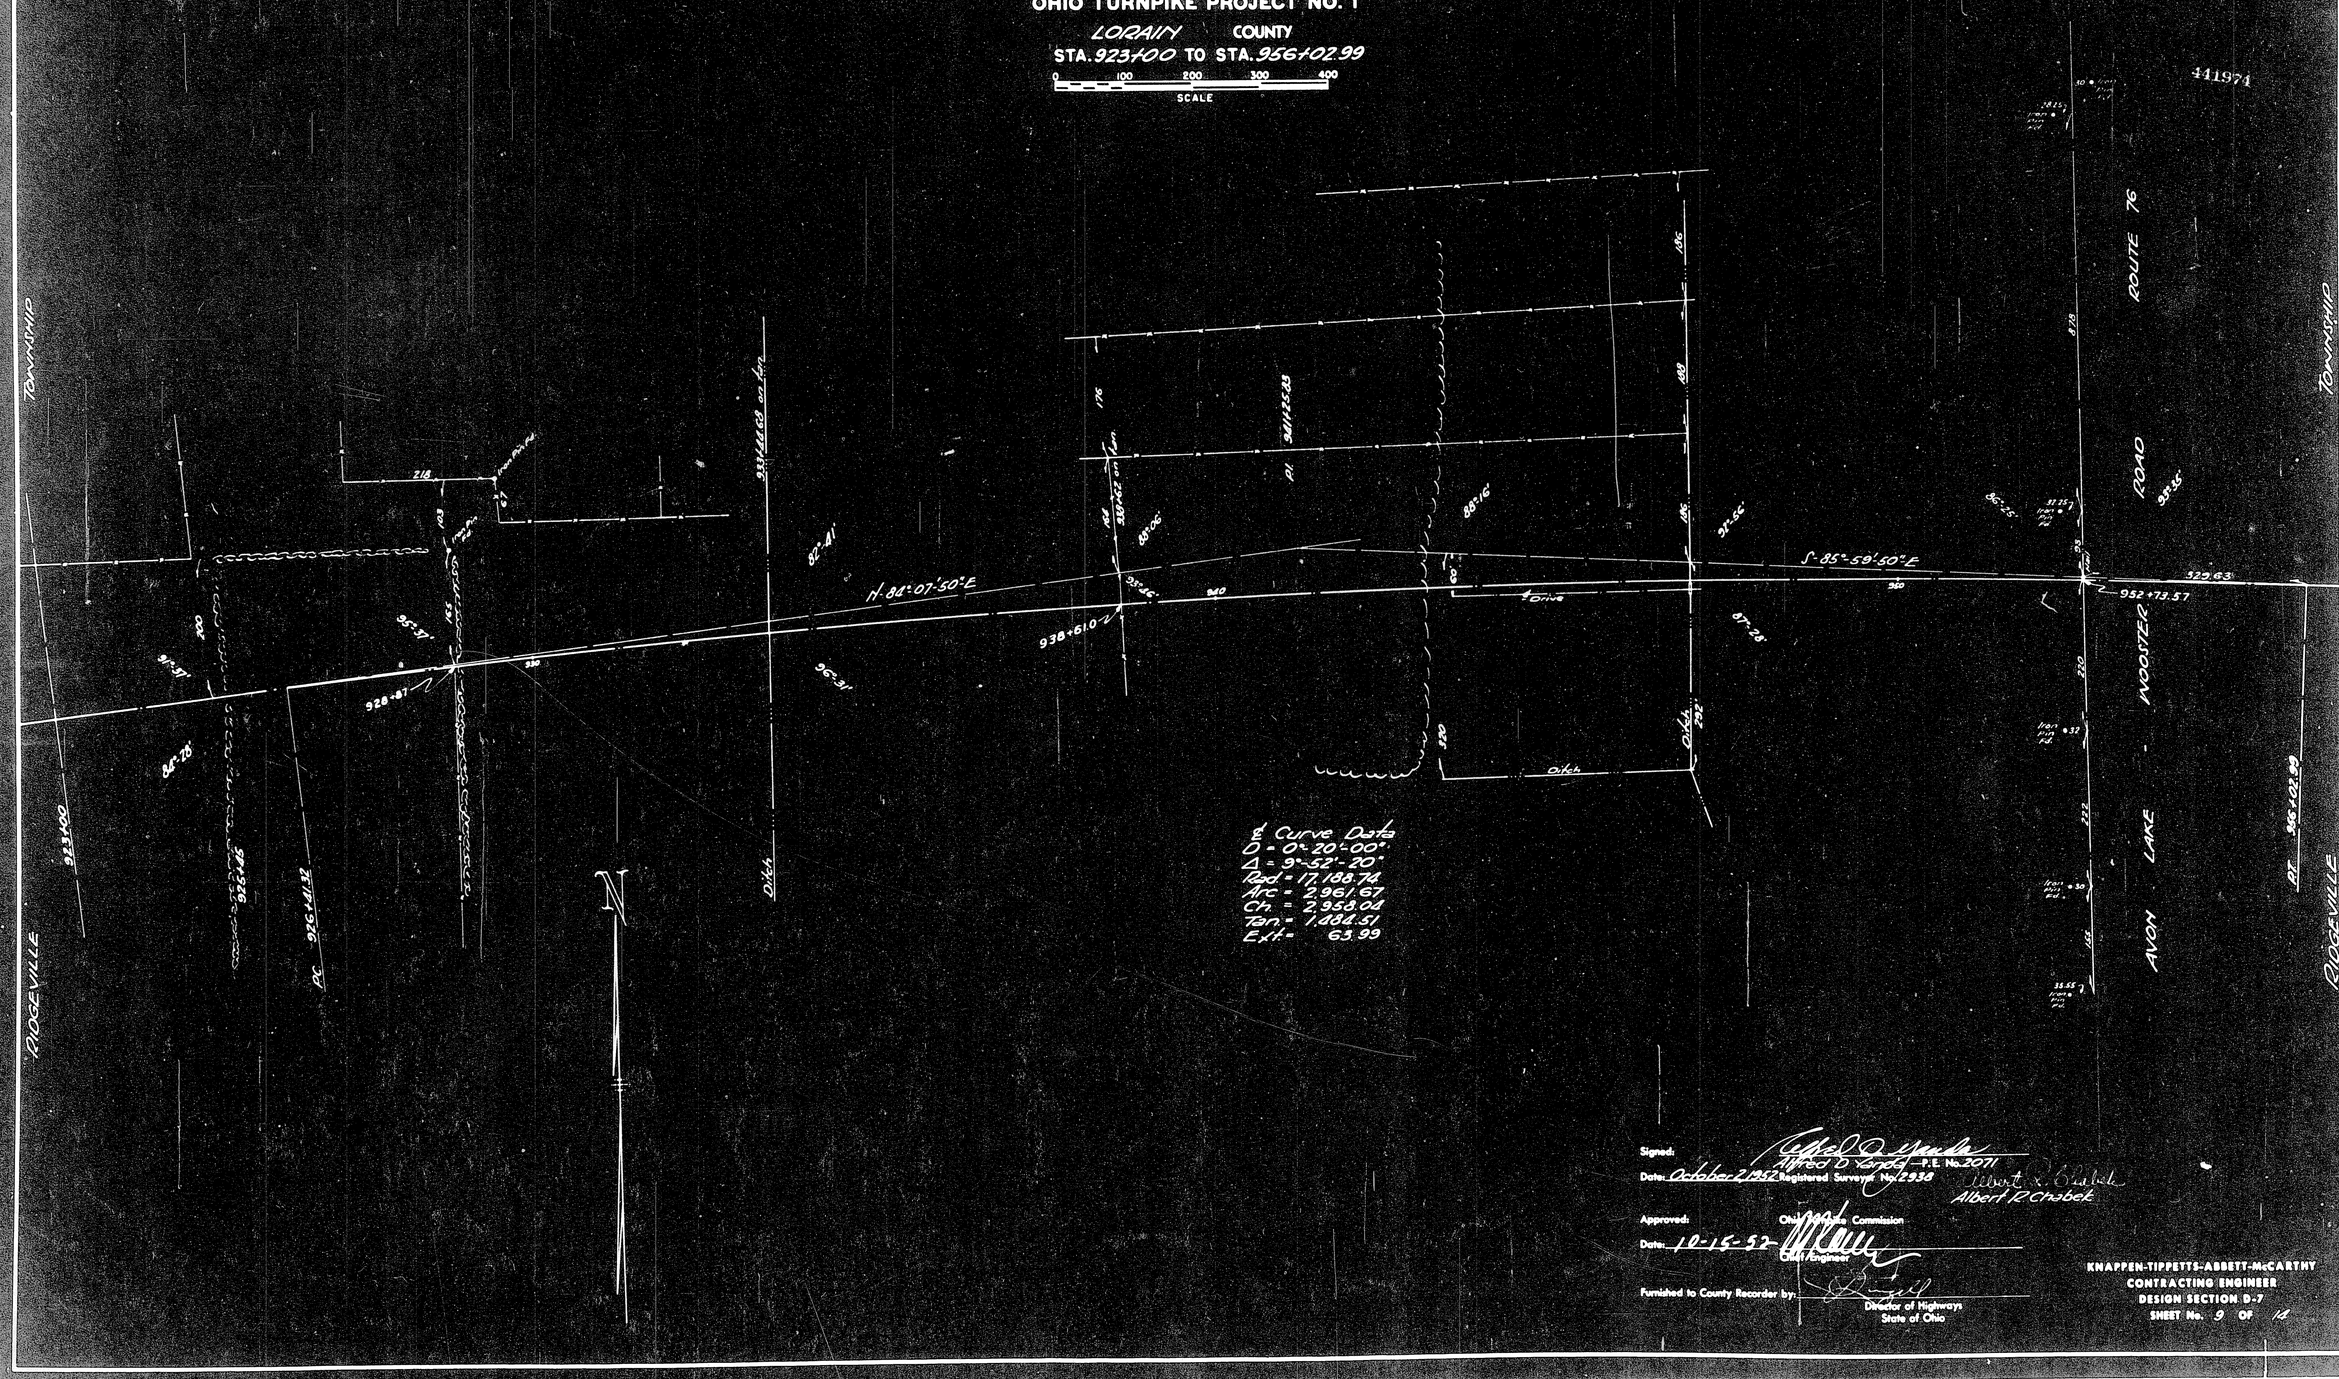

Signed: Alfred D. Landis P.E. No. 20711
Date: October 2, 1952 Registered Surveyor No. 2938 Albert R. Chabek

Approved: Ohio Turnpike Commission
Date: 10-15-52 Chief Engineer

Furnished to County Recorder by: Director of Highways State of Ohio

KNAPPEN-TIPPETTS-ABBETT-McCARTHY
CONTRACTING ENGINEER
DESIGN SECTION D-7
SHEET No. 9 OF 14

http://www.adobe.com
Created by TIFF-To-PDF trial version, to remove this mark, please register this software.