VOL 15 Pg 49 (635)

VOL 15 Pg 49 (635)

PLAT OF HIGHWAY CENTER LINE SURVEY

OHIO TURNPIKE COMMISSION
OHIO TURNPIKE PROJECT NO. 1
LORAIN COUNTY
STA. 60+00 TO STA. 90+00

0 100 200 300 400
SCALE

HENRIETTA TWP.

Received Oct 23 1952 at 1:30 P.M.
Recorded Oct 23, 1952
Plat Book No. 15 Page 49
Signed Lestey B. Mitchell
Fee 4.50

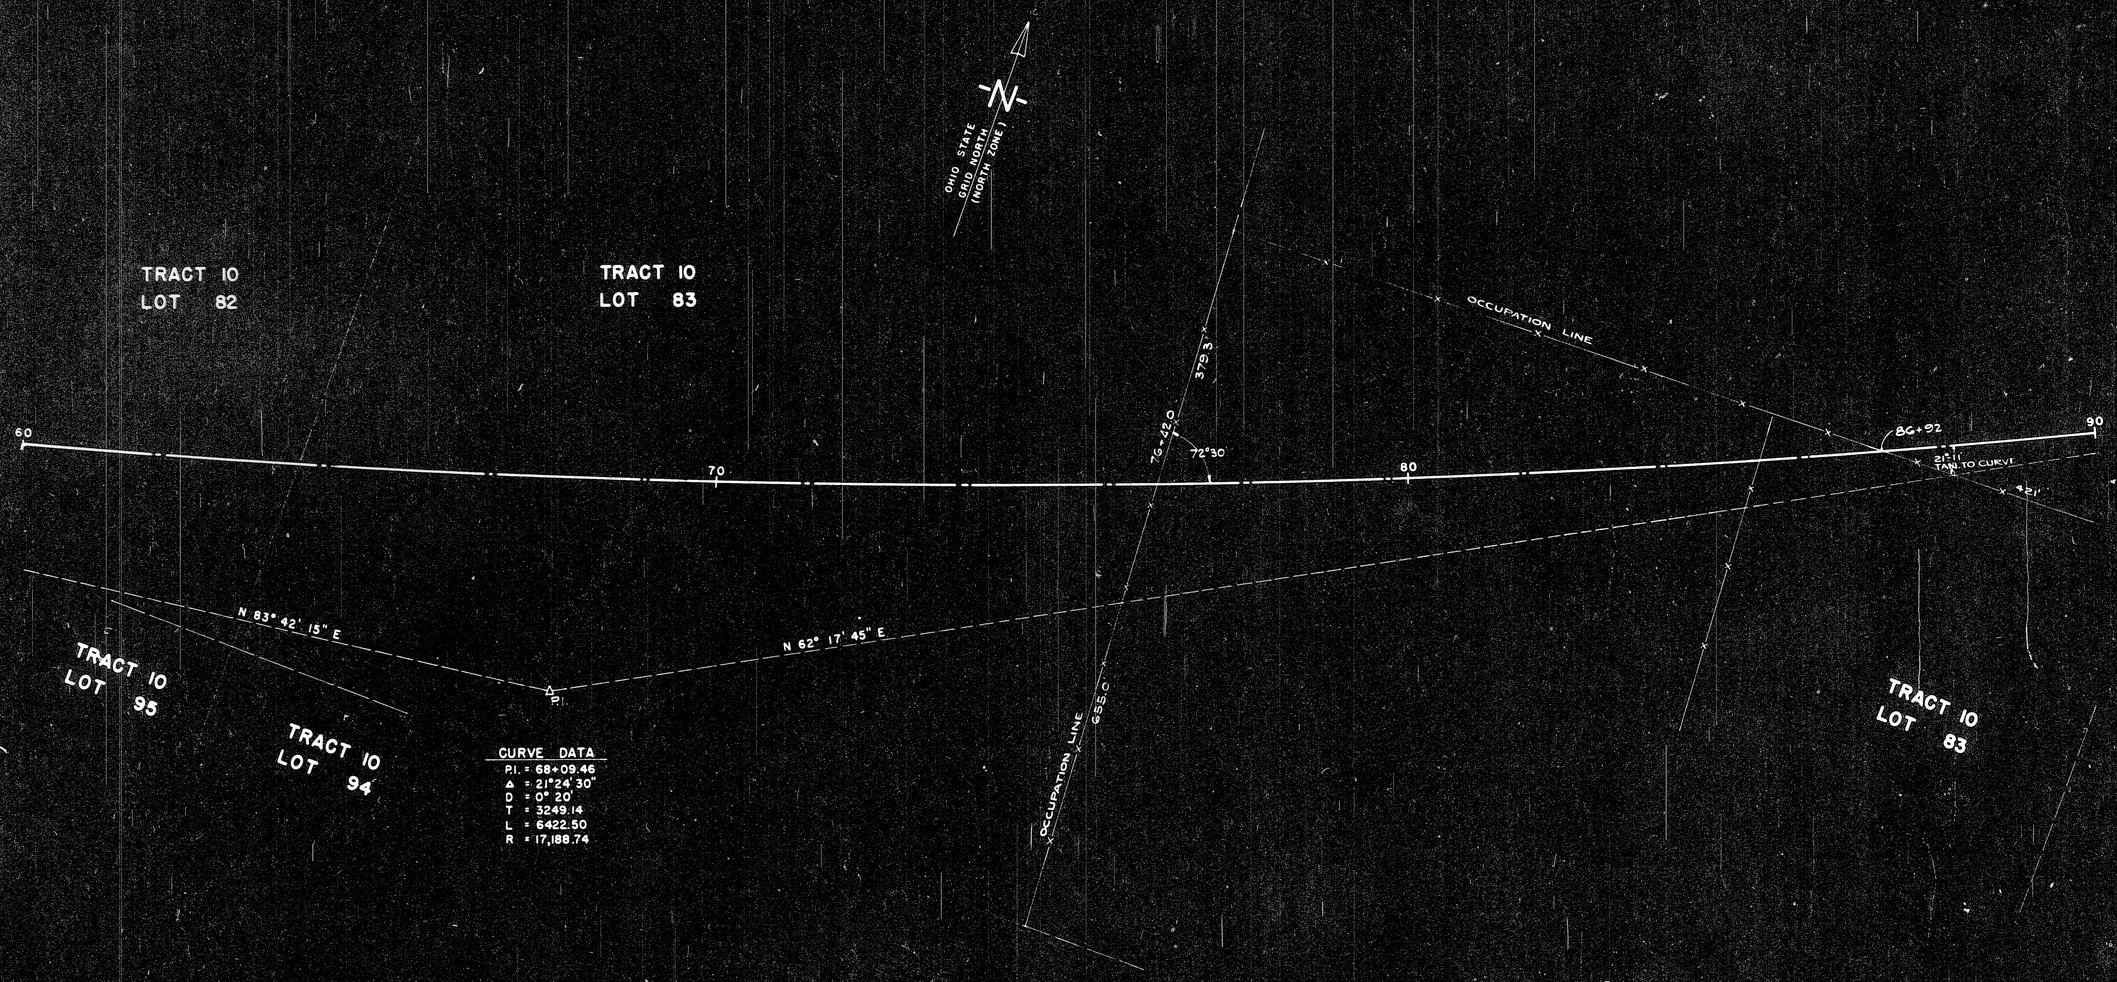

CURVE DATA
P.I. = 68+09.46
Δ = 21°24' 30"
D = 0° 20'
T = 3249.14
L = 6422.50
R = 17,188.74

Signed Albert B. Birdsall
Date OCT 7 1952 Registered Surveyor No 2798

Approved Ohio Turnpike Commission
Date 10-15-52 Chief Engineer

Furnished to County Recorder by: Director of Highways
State of Ohio

CHARLES E. DE LEUW
CONTRACTING ENGINEER
DESIGN SECTION D-8

http://www.adobe.com
Created by TIFF To PDF trial version, to remove this mark, please register this software.